PAGE-1

(RAY)

MACLS 'B' CLASS STD-III

DATE OF COMMISSIONING:-23.09.2009

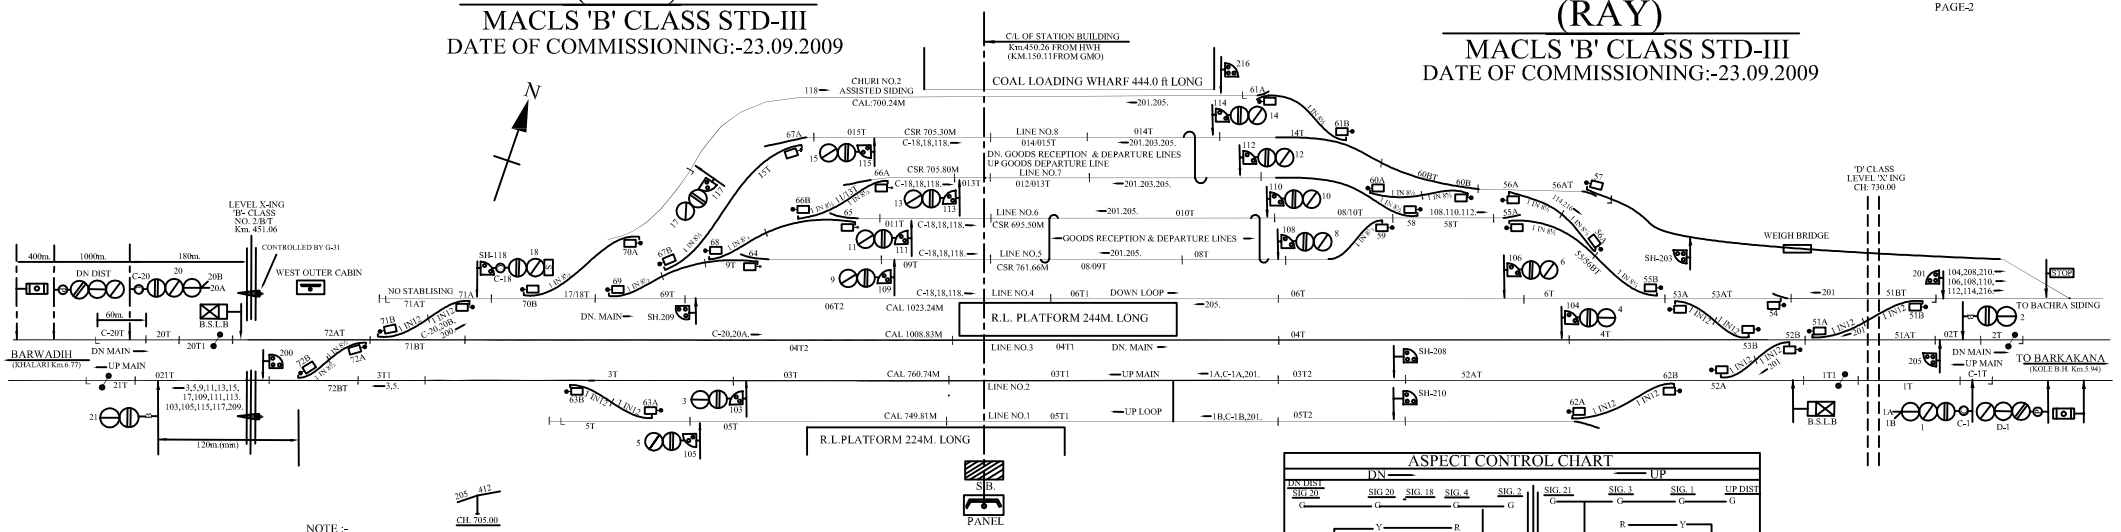

NOTE :-

1. ABSOLUTE BLOCK SYSTEM OF WORKING WITH DEMU AND CHETAR STATIONS.
2. DOUBLE LINE LOCK & BLOCK INSTRUMENT MSW/HWH TYPE WITH DEMU & CHETAR STATION LOCATED AT PANEL ROOM.
3. CONTROL TELEPHONE PROVIDED AT PANEL ROOM.
4. BLOCK PROVING AXLE COUNTER PROVIDED FOR RICHUGHUTA - DEMU SECTION AND RICHUGHUTA-CHETAR SECTION IN BOTH UP LINE AND DN LINE.
5. ANGLE OF CROSSING ARE INDICATED.
6. MAGNETO TELEPHONES PROVIDED BETWEEN SM PANEL ROOM & L.C. GATE NO.-29/C.

PANEL DETAIL

MAIN SIGNAL BUTTONS-1,2,3,4,5,6,8,9,10,11,12,13,14,15,17,18,20,21.
CALLING ON SIGNAL BUTTONS:-C-1,C-18,C-20.
POINT BUTTONS:-51,52,53,54,55,56,57,58,59,60,61,62,63,64
CRANK HANDLE BUTTONS-CH1.CH2.CH3.CH5.CH6.CH7.CH8.
SIDING CONTROL BUTTONS:-P-71, P-72.

ASPECT CONTROL CHART

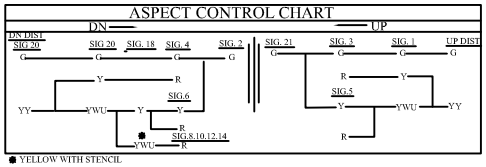

PAGE-2

(RAY)

MACLS 'B' CLASS STD-III

DATE OF COMMISSIONING:-23.09.2009