SARMATANR (SMND)

CENTRAL PANEL MACLS 'B' CLASS STD-III

DATE OF COMMISSIONING:-19.11.1988

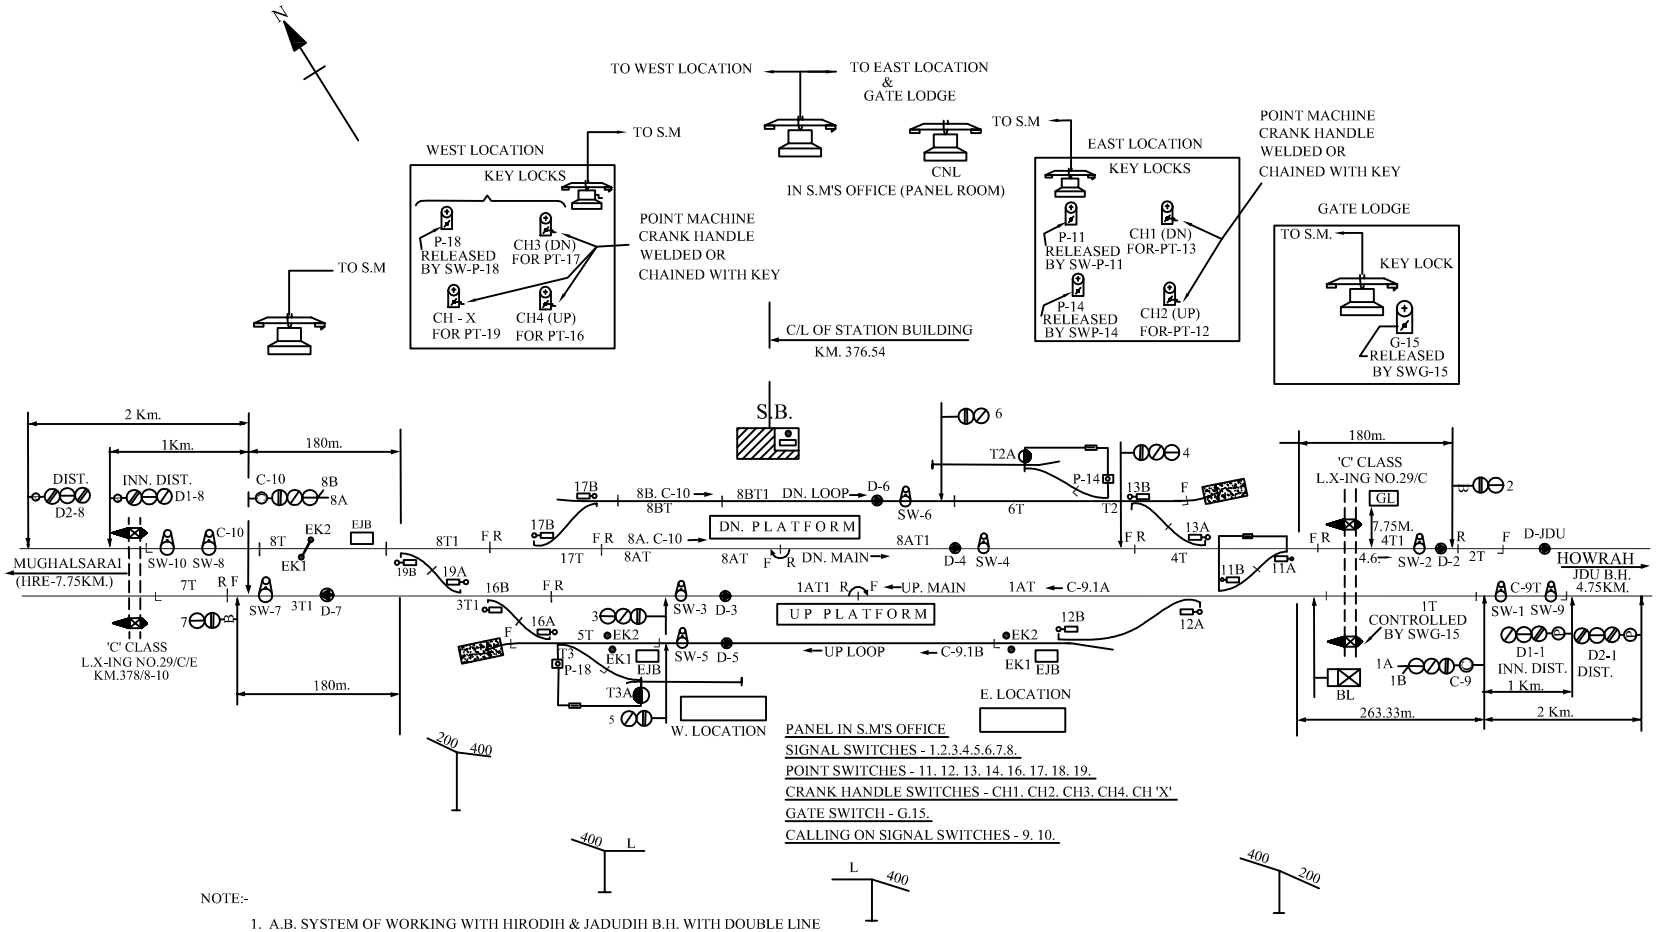

PANEL IN S.M'S OFFICE

SIGNAL SWITCHES - 1.2.3.4.5.6.7.8.

POINT SWITCHES - 11. 12. 13. 14. 16. 17. 18. 19.

CRANK HANDLE SWITCHES - CH1. CH2. CH3. CH4. CH 'X'

GATE SWITCH - G.15.

CALLING ON SIGNAL SWITCHES - 9. 10.

NOTE:-

1. A.B. SYSTEM OF WORKING WITH HIRODIH & JADUDIH B.H. WITH DOUBLE LINE BLOCK INSTRUMENT, MSW TYPE.
2. SECTION CLEARANCE BET. SARMATANR-HIRODIH IN UP DIRECTION & BET. SARMATANR - JADUDIH B.H. IN DN. DIRECTION ARE THROUGH AXLE COUNTERS RETAINING LOCK & BLOCK INSTRUMENTS IN BOTH DIRECTIONS IN ADDITION.
3. CRANK HANDLES CH1, CH2, CH3, CH4, & CH X ARE RELEASED BY THEIR RESPECTIVE CRANK HANDLE SWITCHES FROM PANEL.