PART--I

SINDRI MARSHALLING YARD (SNMY)
(LQ-2ASP, 'B' CLASS STD- I)

PART--II
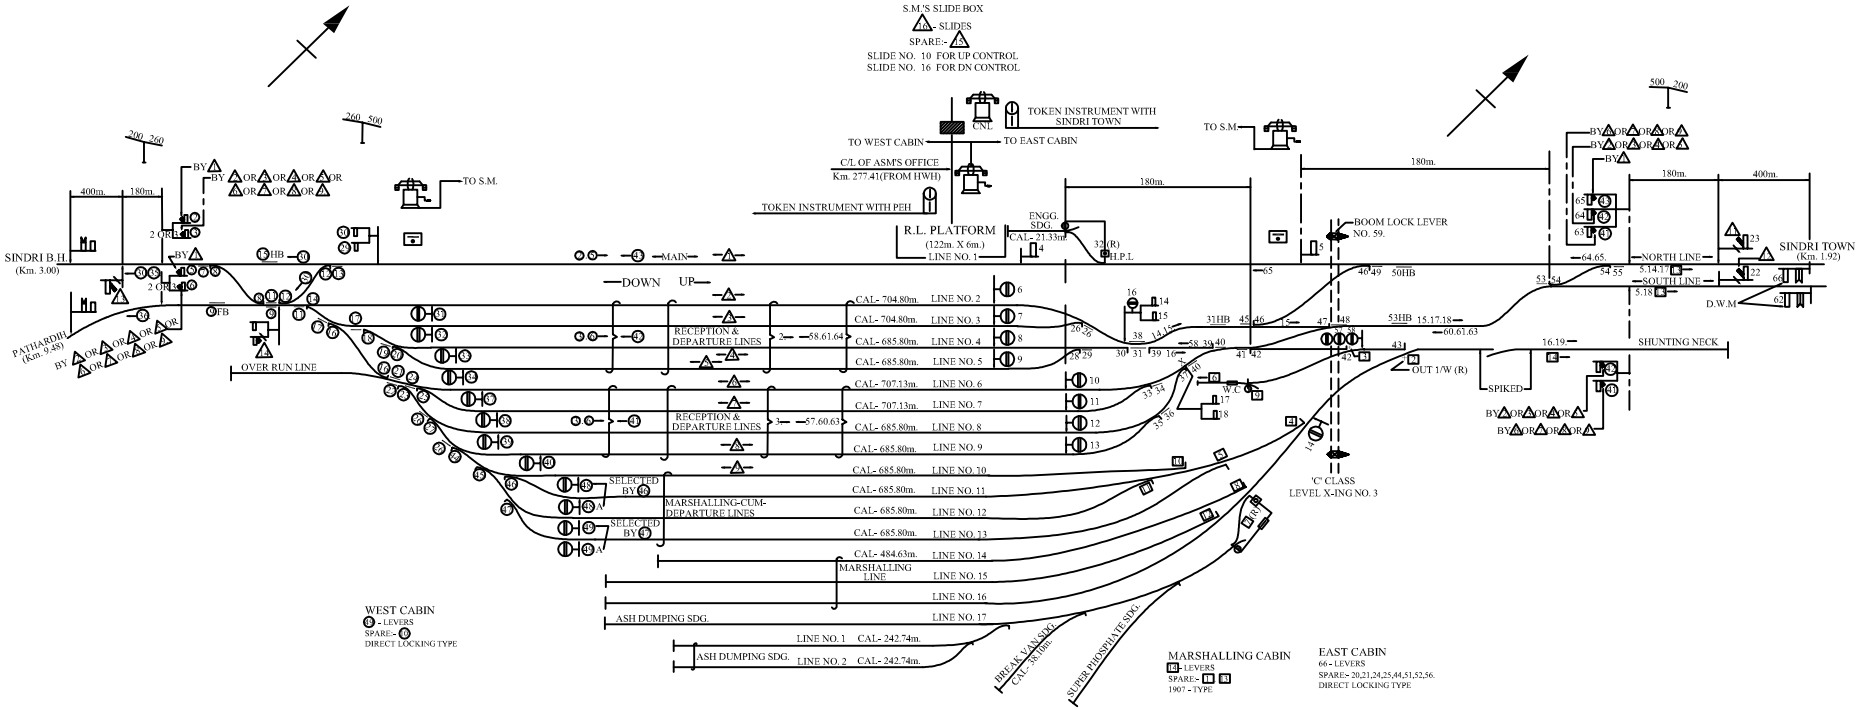
SINDRI MARSHALLING YARD (SNMY)
(LQ-2ASP, 'B' CLASS STD- I)