SONARDIH (SZE)

MACLS, 'B' CLASS STD I

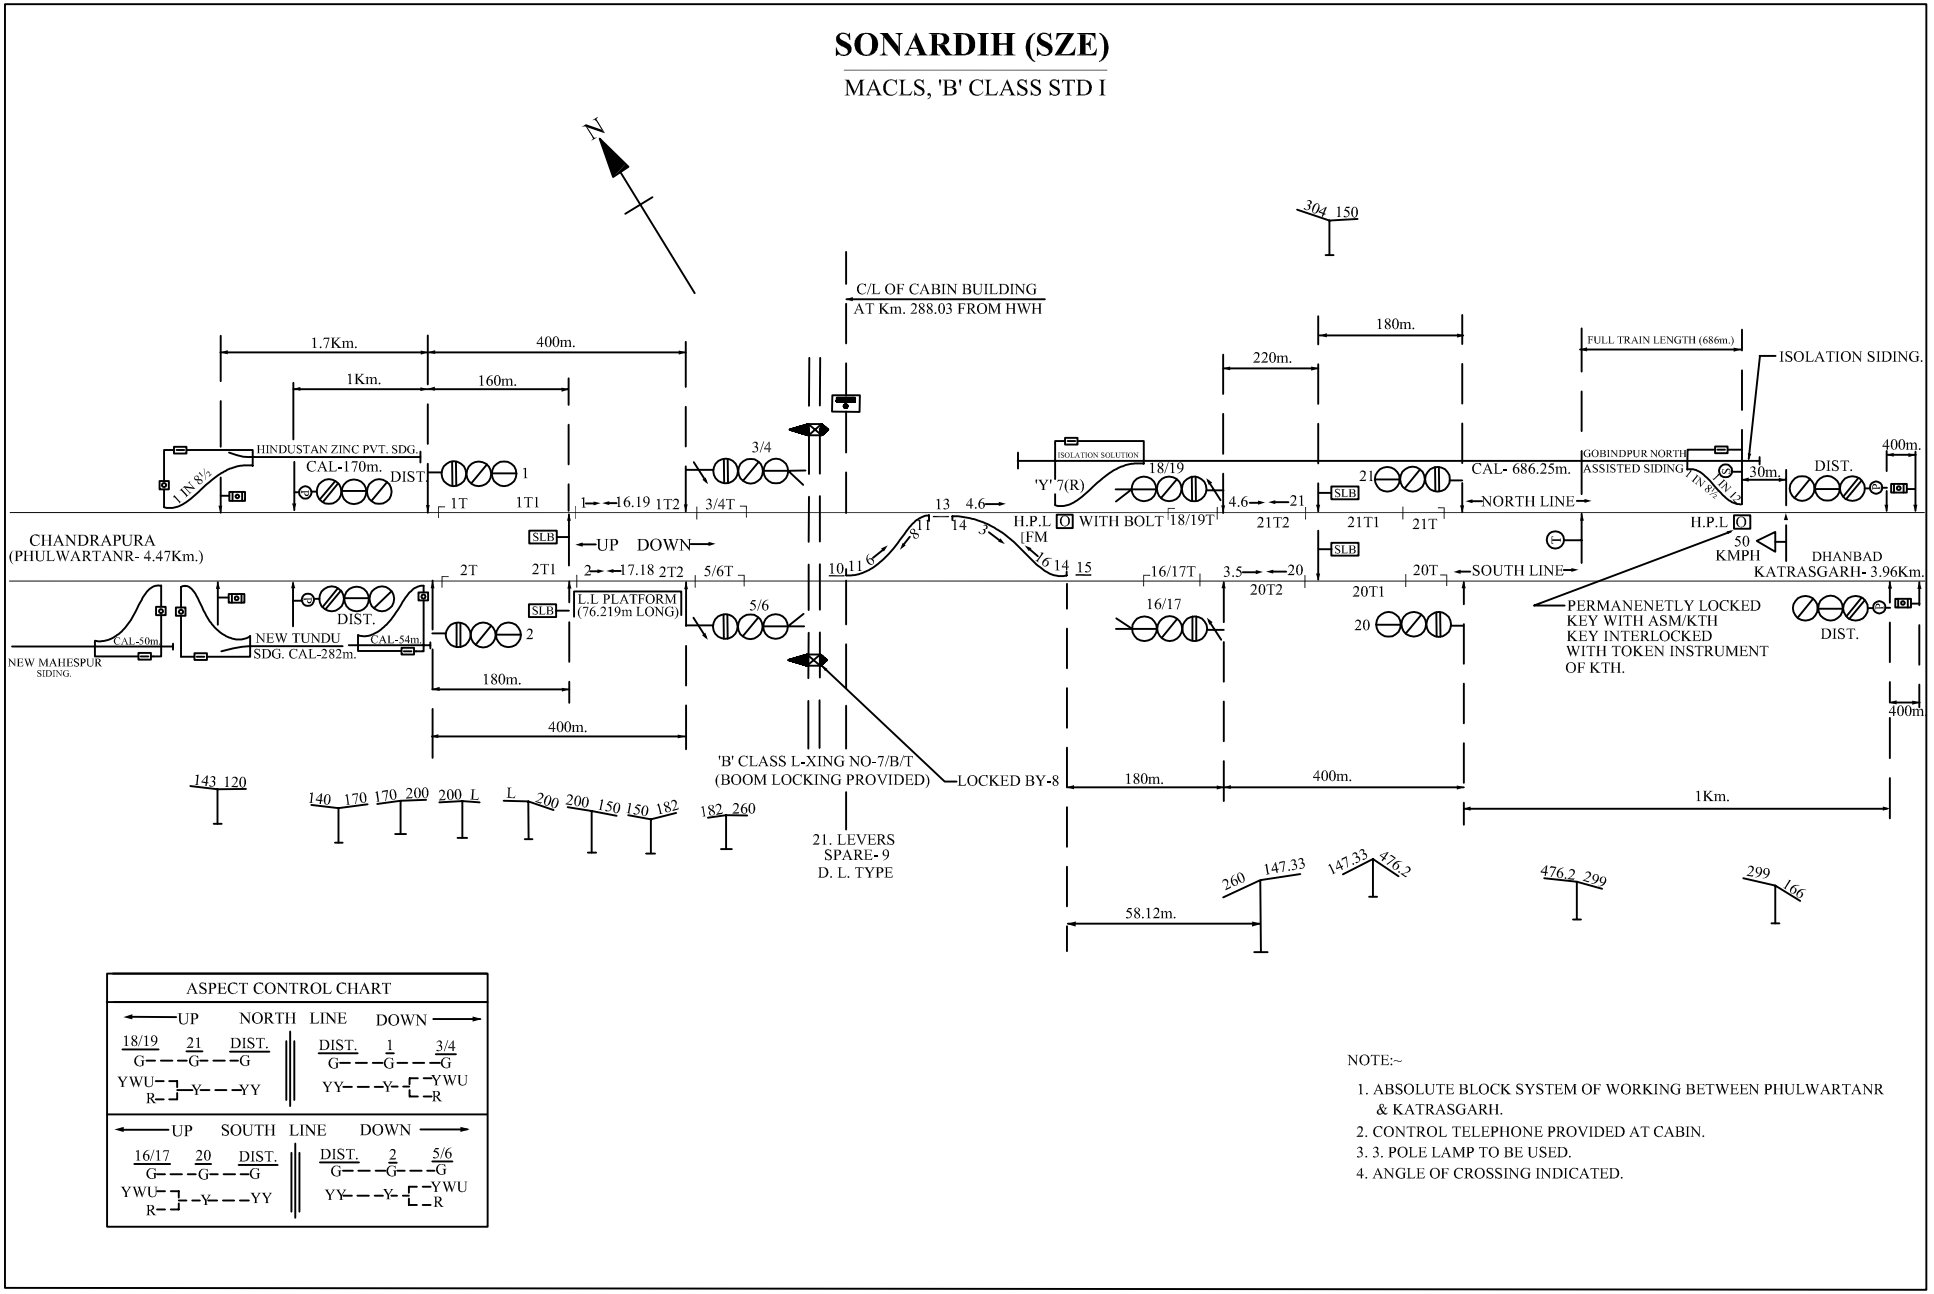

ASPECT CONTROL CHART						
← UP NORTH LINE	18/19	21	DIST.	DIST.	1	3/4
	G	G	G	G	G	G
	YWU / R	Y	YY	YY	Y	YWU / R
← UP SOUTH LINE	16/17	20	DIST.	DIST.	2	5/6
	G	G	G	G	G	G
	YWU / R	Y	YY	YY	Y	YWU / R

NOTE:~

1. ABSOLUTE BLOCK SYSTEM OF WORKING BETWEEN PHULWARTANR & KATRASGARH.
2. CONTROL TELEPHONE PROVIDED AT CABIN.
3. 3. POLE LAMP TO BE USED.
4. ANGLE OF CROSSING INDICATED.