TETULMARI(TET)

CENTRAL PANEL MACLS 'B' CLASS STD-III

Date of commissioning:-17.10.2003

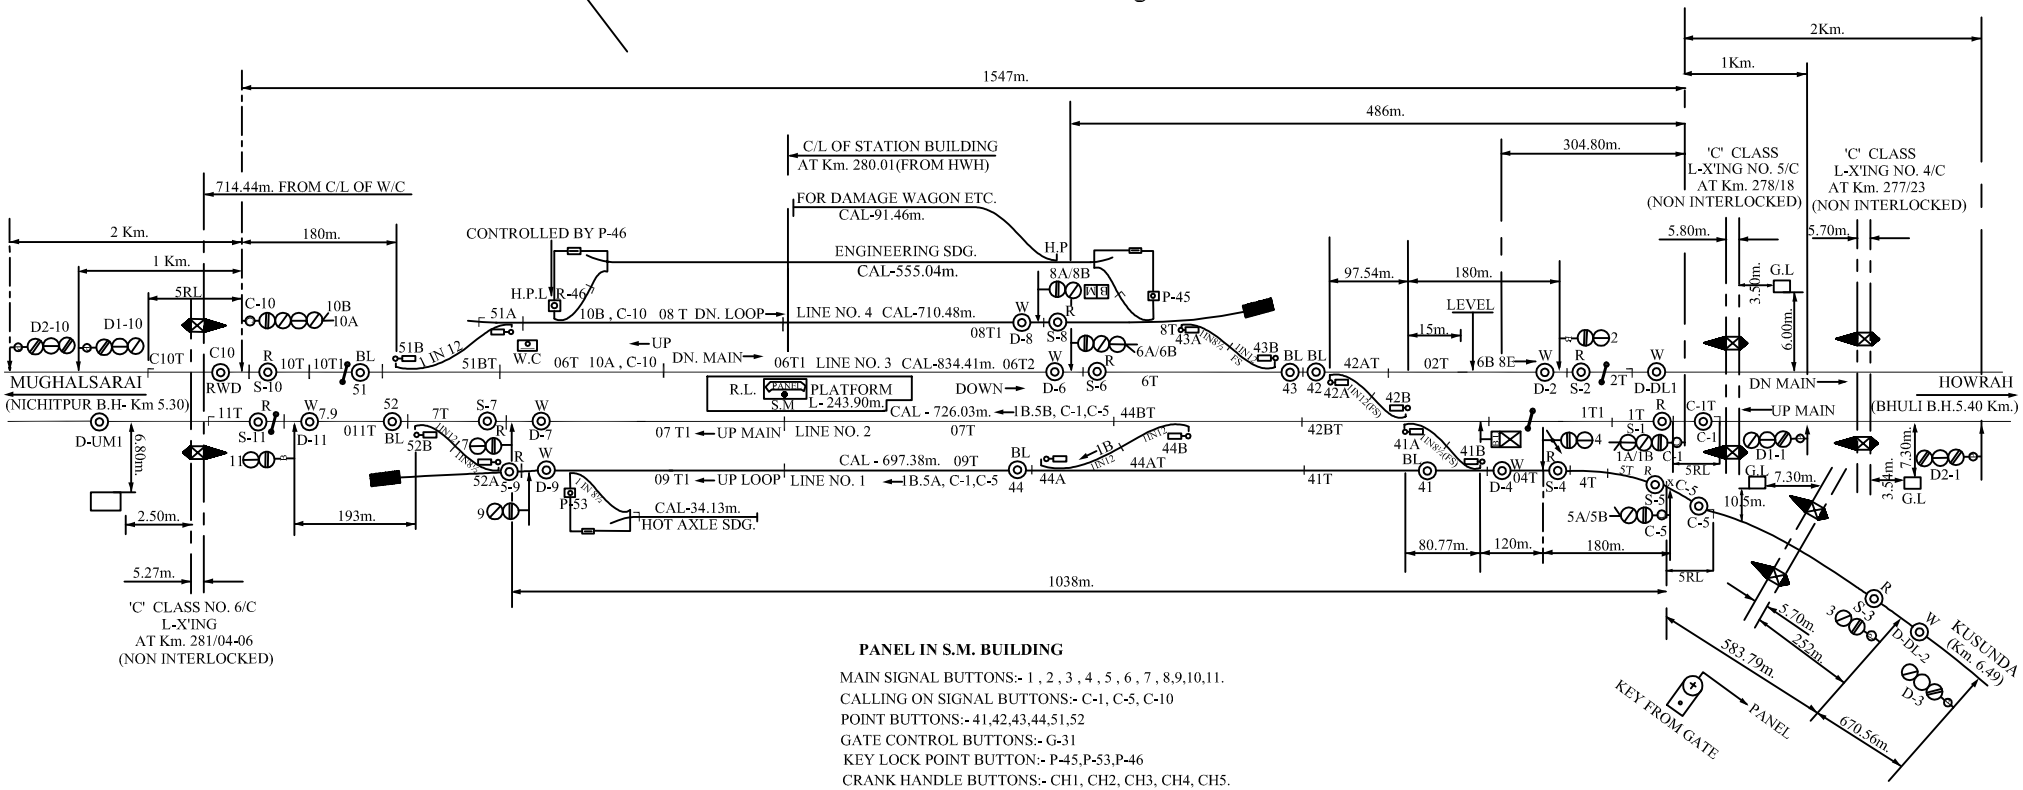

PANEL IN S.M. BUILDING

MAIN SIGNAL BUTTONS:- 1 , 2 , 3 , 4 , 5 , 6 , 7 , 8,9,10,11.
CALLING ON SIGNAL BUTTONS:- C-1, C-5, C-10
POINT BUTTONS:- 41,42,43,44,51,52
GATE CONTROL BUTTONS:- G-31
KEY LOCK POINT BUTTON:- P-45,P-53,P-46
CRANK HANDLE BUTTONS:- CH1, CH2, CH3, CH4, CH5.

SIGNAL ASPECT CONTROL

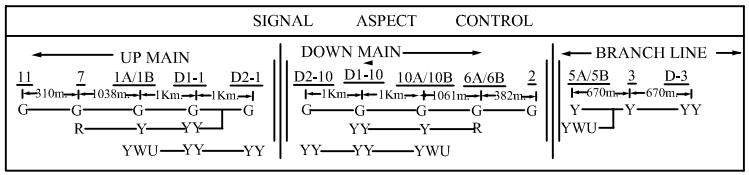

NOTE:-

1. ABSOLUTE BLOCK SYSTEM OF WORKING WITH KUSUNDA,, BHULI B.H. & NICHITPUR B.H.
2. NEALS' 'A' TYPE BLOCK INSTRUMENT WITH KUSUNDA LOCATED AT PANEL IN S.M'S OFFICE.
3. DOUBLE LINE BLOCK INSTRUMENTS WITH BHULI B.H. & NICHITPUR MSW TYPE LOCATED AT PANEL IN S.M'S SUILDING.
4. MAGNETO TELPHONECONECTED WITH PANEL IN S.M'S.BLDG. & L.C. NO. 2/A,4/C,5/C & 6/C.
5. CONTROLLED TELEPHONE PROVIDED AT PANEL IN S.M'S BUILDING.
6. TRIPLE POLE LAMPS PROVIDED IN ALL SIGNALS.
7. IF PLUG IN TYPE METAL TO CORBOM LINE RELAY IS USED FOR-LSS SR RELAY, TE SAME MUST BE QSPA TYPE.
8. ALL ANGLE OF CROSS OVERS ARE 1 IN 12 EXCEPT MENTIONED.