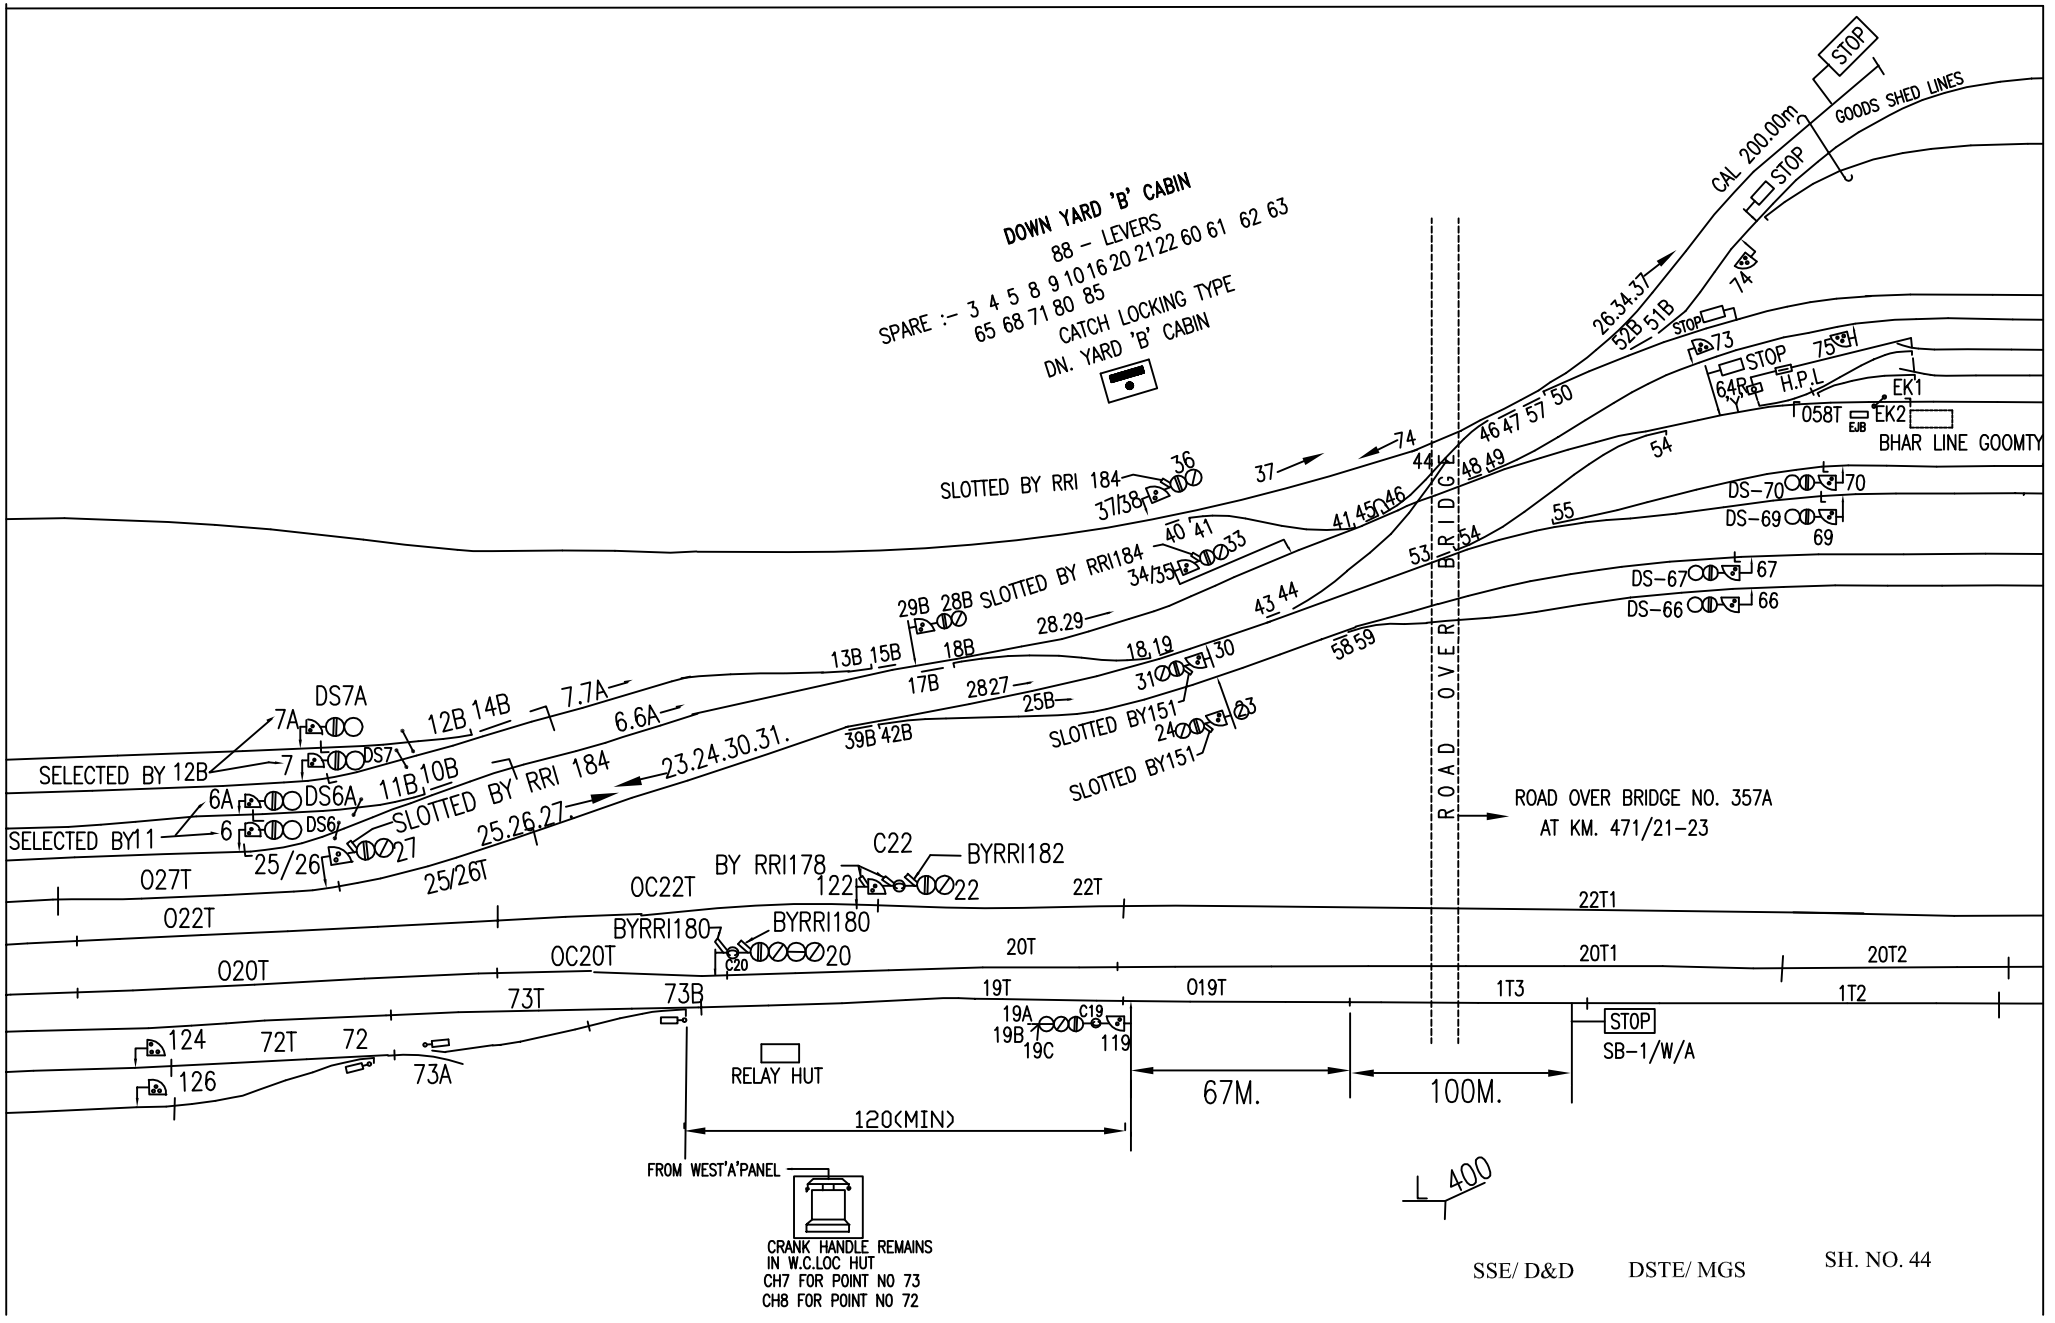
DOWN YARD 'B' CABIN
88 – LEVERS
SPARE :- 3 4 5 8 9 10 16 20 21 22 60 61 62 63
65 68 71 80 85
CATCH LOCKING TYPE
DN. YARD 'B' CABIN
STOP
GOODS SHED LINES
CAL 200.00m
STOP
STOP
STOP
H.P.L.
EK1
EK2
EJB
058T
BHAR LINE GOOMTY
ROAD OVER BRIDGE
ROAD OVER BRIDGE NO. 357A
AT KM. 471/21-23
SLOTTED BY RRI 184
SLOTTED BY RRI184
SLOTTED BY151
SLOTTED BY151
SELECTED BY 12B
SELECTED BY11
DS7A
DS7
DS6A
DS6
DS-70
DS-69
DS-67
DS-66
BY RRI178
BYRRI182
BYRRI180
BYRRI180
RELAY HUT
120(MIN)
67M.
100M.
SB-1/W/A
FROM WEST'A'PANEL
CRANK HANDLE REMAINS
IN W.C.LOC HUT
CH7 FOR POINT NO 73
CH8 FOR POINT NO 72
L 400
027T
022T
020T
OC22T
OC20T
22T
22T1
20T
20T1
20T2
19T
019T
1T3
1T2
73T
73B
72T
72
73A
124
126
119
SSE/ D&D
DSTE/ MGS
SH. NO. 44