BHAIROGANJ STATION
भैरोगंज स्टेशन

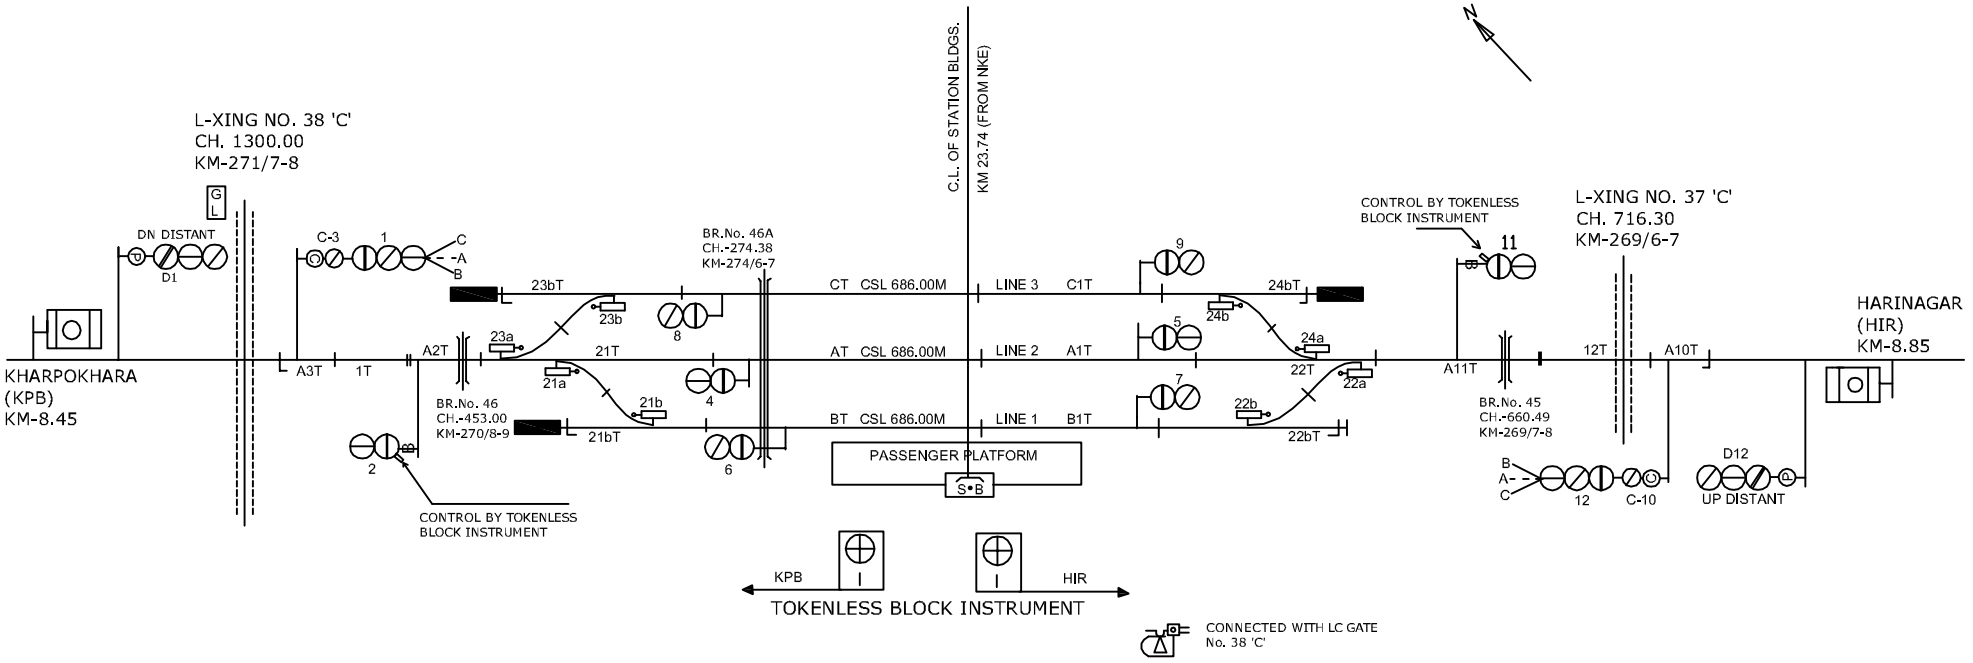

CLASS OF STATION : B
STD OF SIG & INTERLOCKING: STD-III

EAST CENTRAL RAILWAY SAMASTIPUR DIVISION				STATION WORKING RULE DIAGRAM MACL, STD-III , CLASS 'B'	BHAIROGANJ	SWRD NO.- DSTE/C/SPJ/ 99(RD) / 03
	Sr.DSTE/SPJ	DSTE/W/SPJ	SSE/SIG/SPJ	TO SUIT SIP NO. ECR/SIP/SPJ/346/2006		