DAURAM MADHEPURA STATION
दौरम मधेपुरा स्टेशन

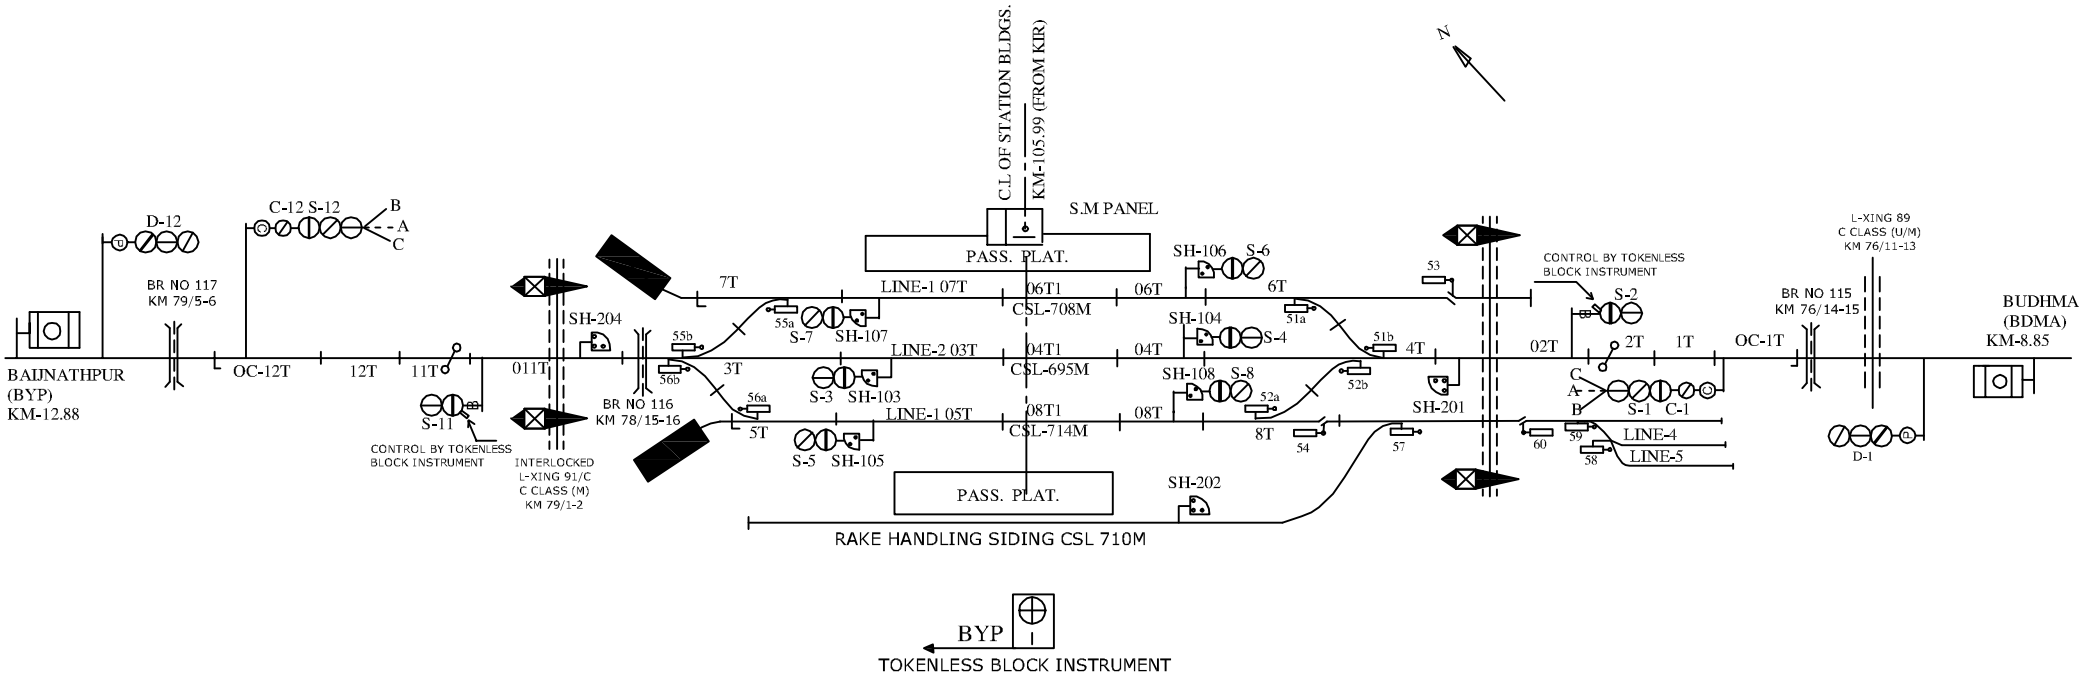

CLASS OF STATION : B
STD OF SIG & INTERLOCKING: STD-II (R)

EAST CENTRAL RAILWAY SAMASTIPUR DIVISION				STATION WORKING RULE DIAGRAM MACL, STD-II (R) CLASS 'B'	DAURAM MADHEPURA	SWRD NO.- DY.CSTE/C/SPJ/ 2009/RD/2
	Sr.DSTE/SPJ	DSTE/W/SPJ	SSE/SIG/SPJ	TO SUIT SIP NO. ECR/SIP/SPJ/409/2008		