DUMRA STATION
डुमरा स्टेशन

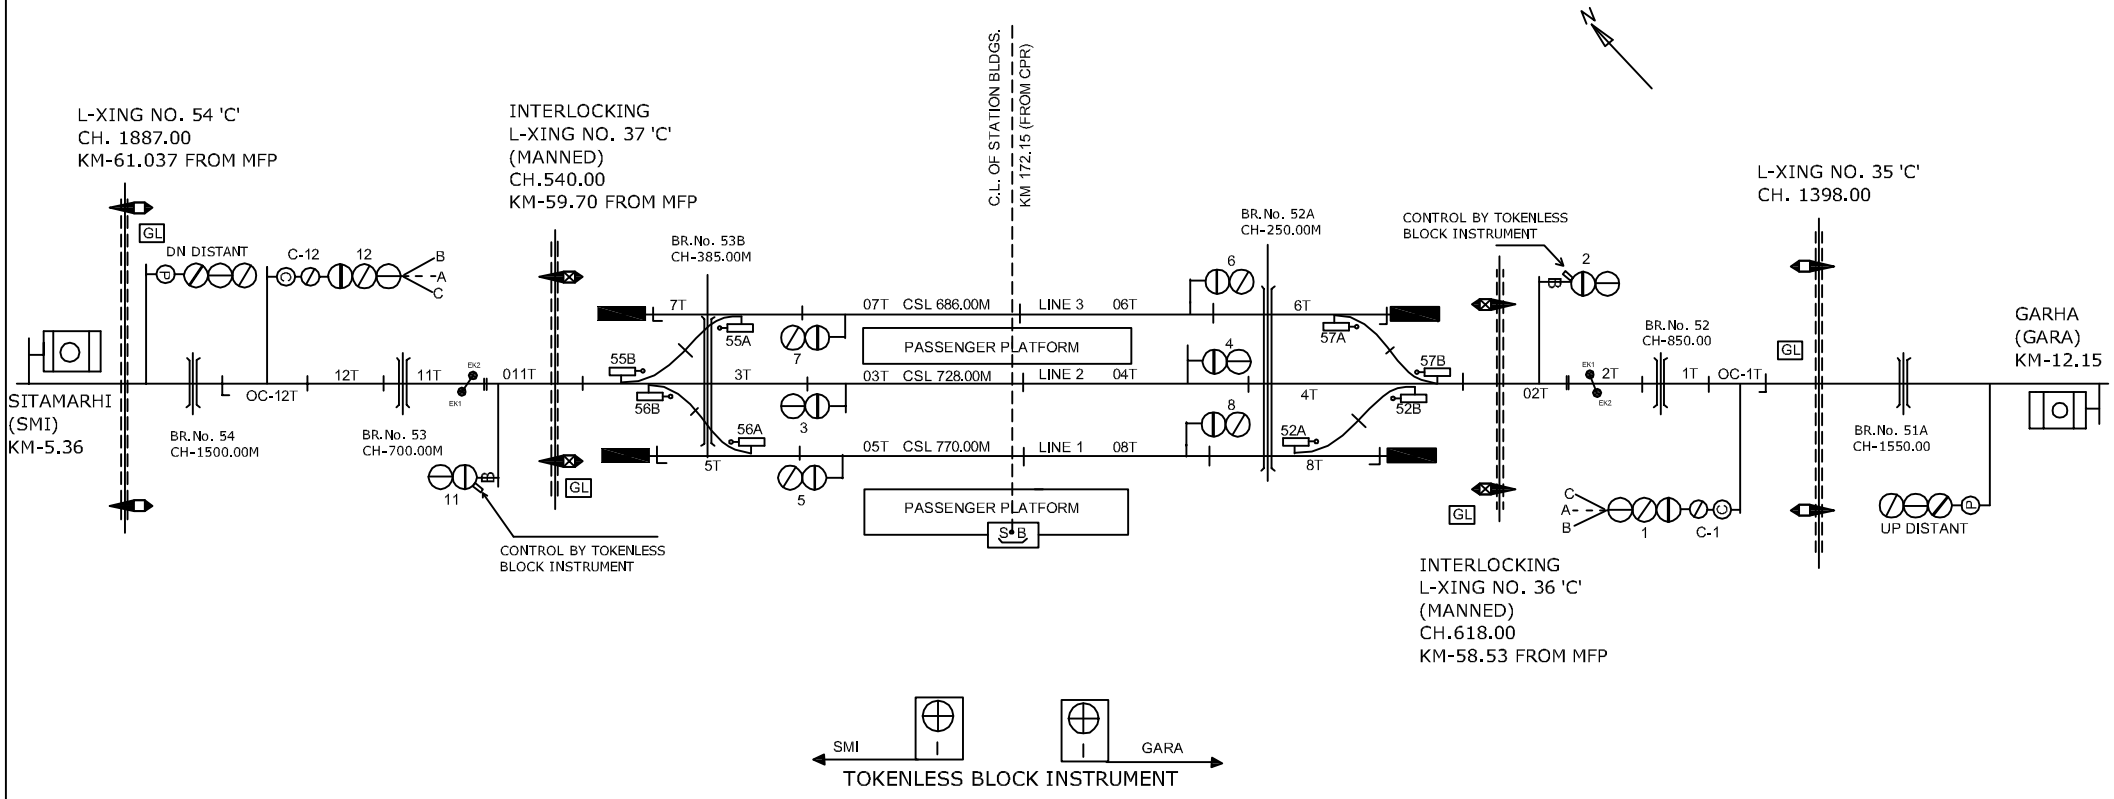

CLASS OF STATION : B
STD OF SIG & INTERLOCKING: STD-II Ⓡ

EAST CENTRAL RAILWAY SAMASTIPUR DIVISION				STATION WORKING RULE DIAGRAM MACL, STD-II Ⓡ CLASS 'B'	DUMRA	SWRD NO.- DY.CSTE/C-I/SPJ 2010/RD/06
	Sr.DSTE/SPJ	DSTE/W/SPJ	SSE/SIG/SPJ	TO SUIT SIP NO. ECR/SIP/SPJ/440/2007		