HARINAGAR STATION

हरिनगर स्टेशन

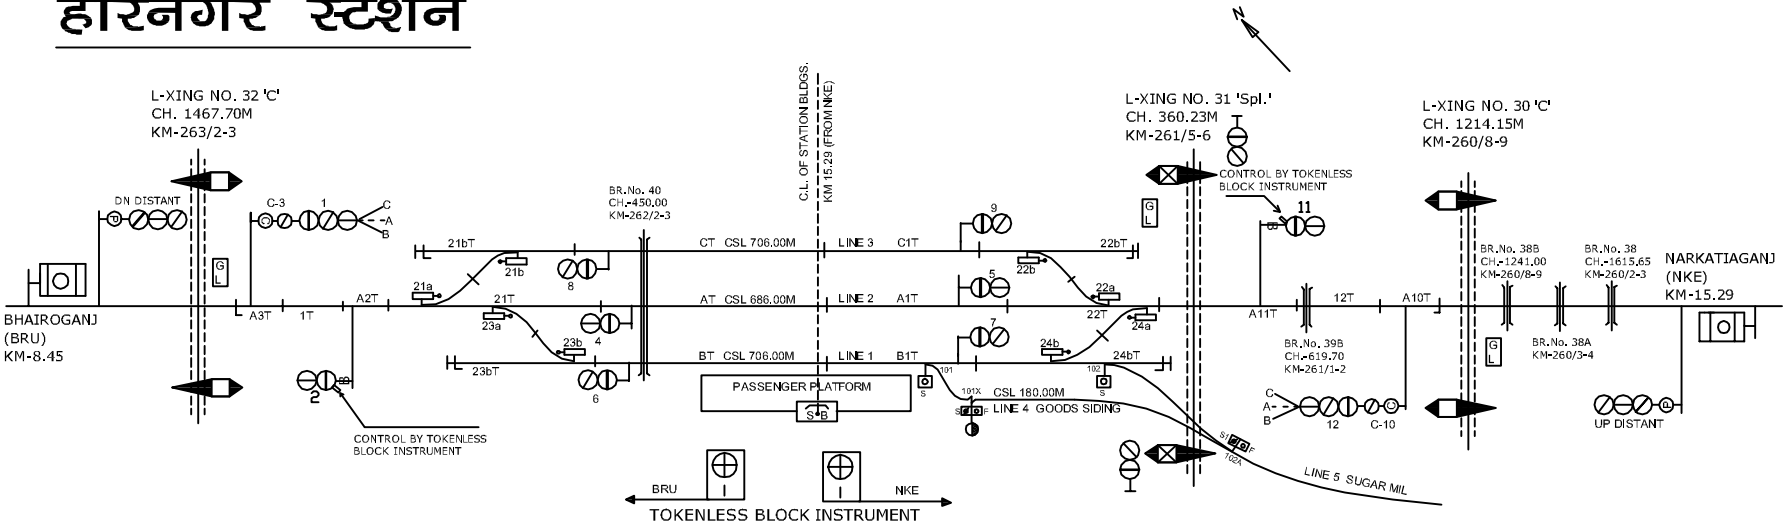

MEGNETO PHONE AT LC GATE
No. 26 'C' AT KM 256/8-9
BETWEEN HIR-NKE

MEGNETO PHONE AT LC GATE
No. 28 'C' AT KM 259/1-2
BETWEEN HIR-NKE

MEGNETO PHONE AT LC GATE
No. 29 'B' AT KM 259/11-12
BETWEEN HIR-NKE

MEGNETO PHONE AT LC GATE
No. 30 'C' AT KM 260/8-9
BETWEEN HIR-NKE

CONNECTED WITH LC GATE
No. 31 'SPL.' AND 32 'C'

MEGNETO PHONE AT LC GATE
No. 33 'C' AT KM 264/3-4
BETWEEN HIR-BRU

MEGNETO PHONE AT LC GATE
No. 24 'C' AT KM 254/1-2
BETWEEN HIR-NKE

CLASS OF STATION : B
STD OF SIG & INTERLOCKING: STD-II