JANAKPUR ROAD STATION
जनकपुर रोड स्टेशन

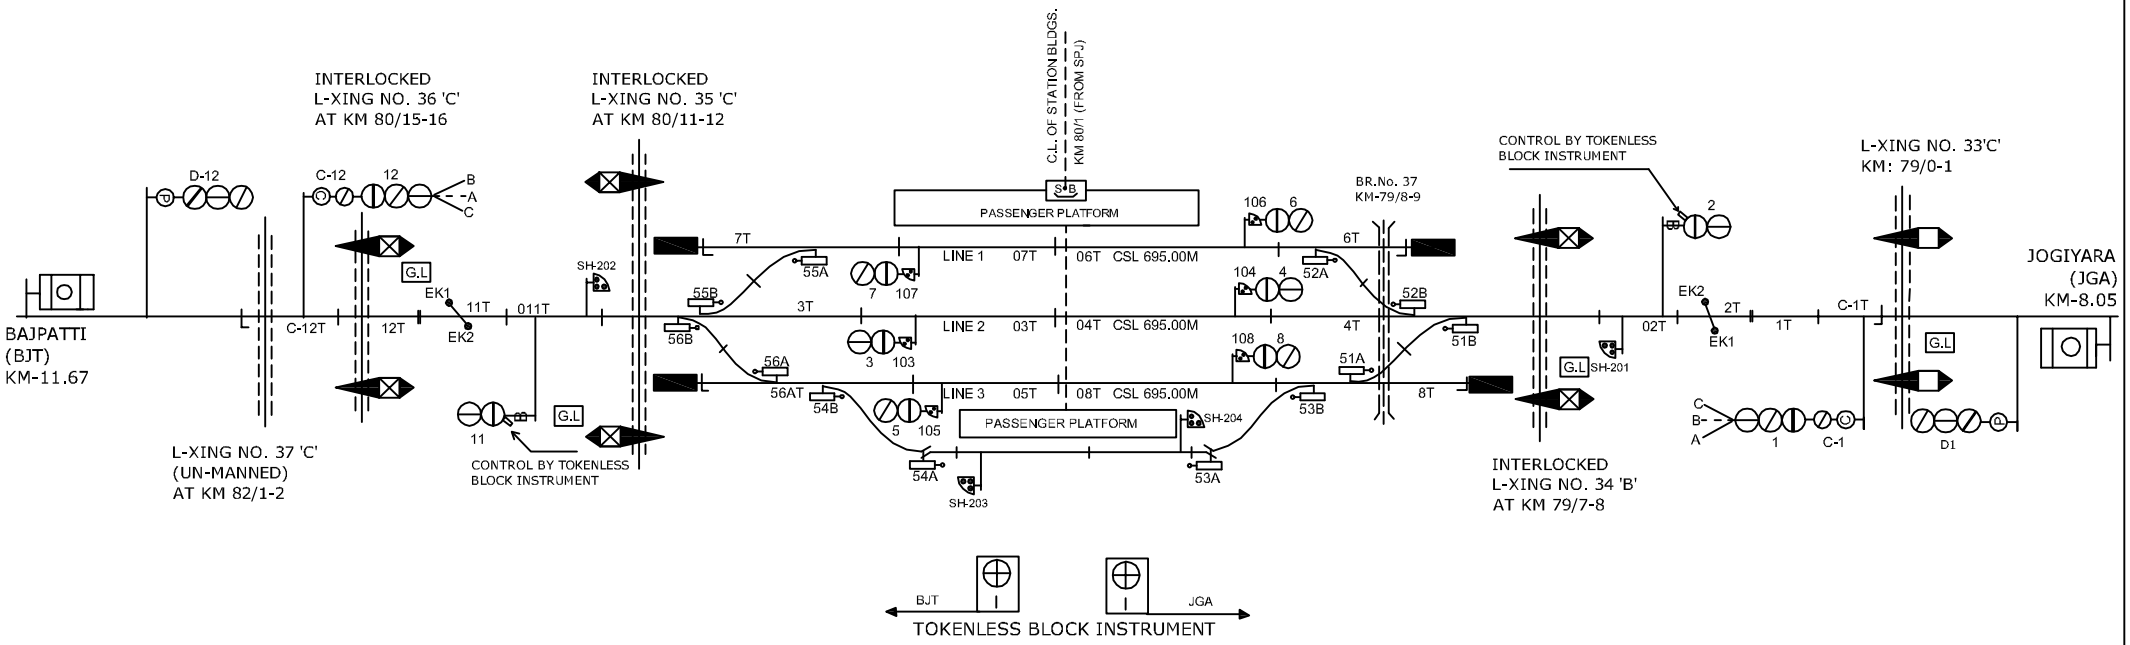

CLASS OF STATION : B
STD OF SIG & INTERLOCKING: STD-II Ⓡ

EAST CENTRAL RAILWAY SAMASTIPUR DIVISION				STATION WORKING RULE DIAGRAM MACL, STD-II Ⓡ, CLASS 'B'	JANAKPUR ROAD	SWRD NO.- DY.CSTE/C-I/SPJ 2009/RD/18
	Sr.DSTE/SPJ	DSTE/W/SPJ	SSE/SIG/SPJ	TO SUIT SIP NO. ECR/SIP/SPJ/367/2008		