# JOGIYARA STATION
## जोगियारा स्टेशन

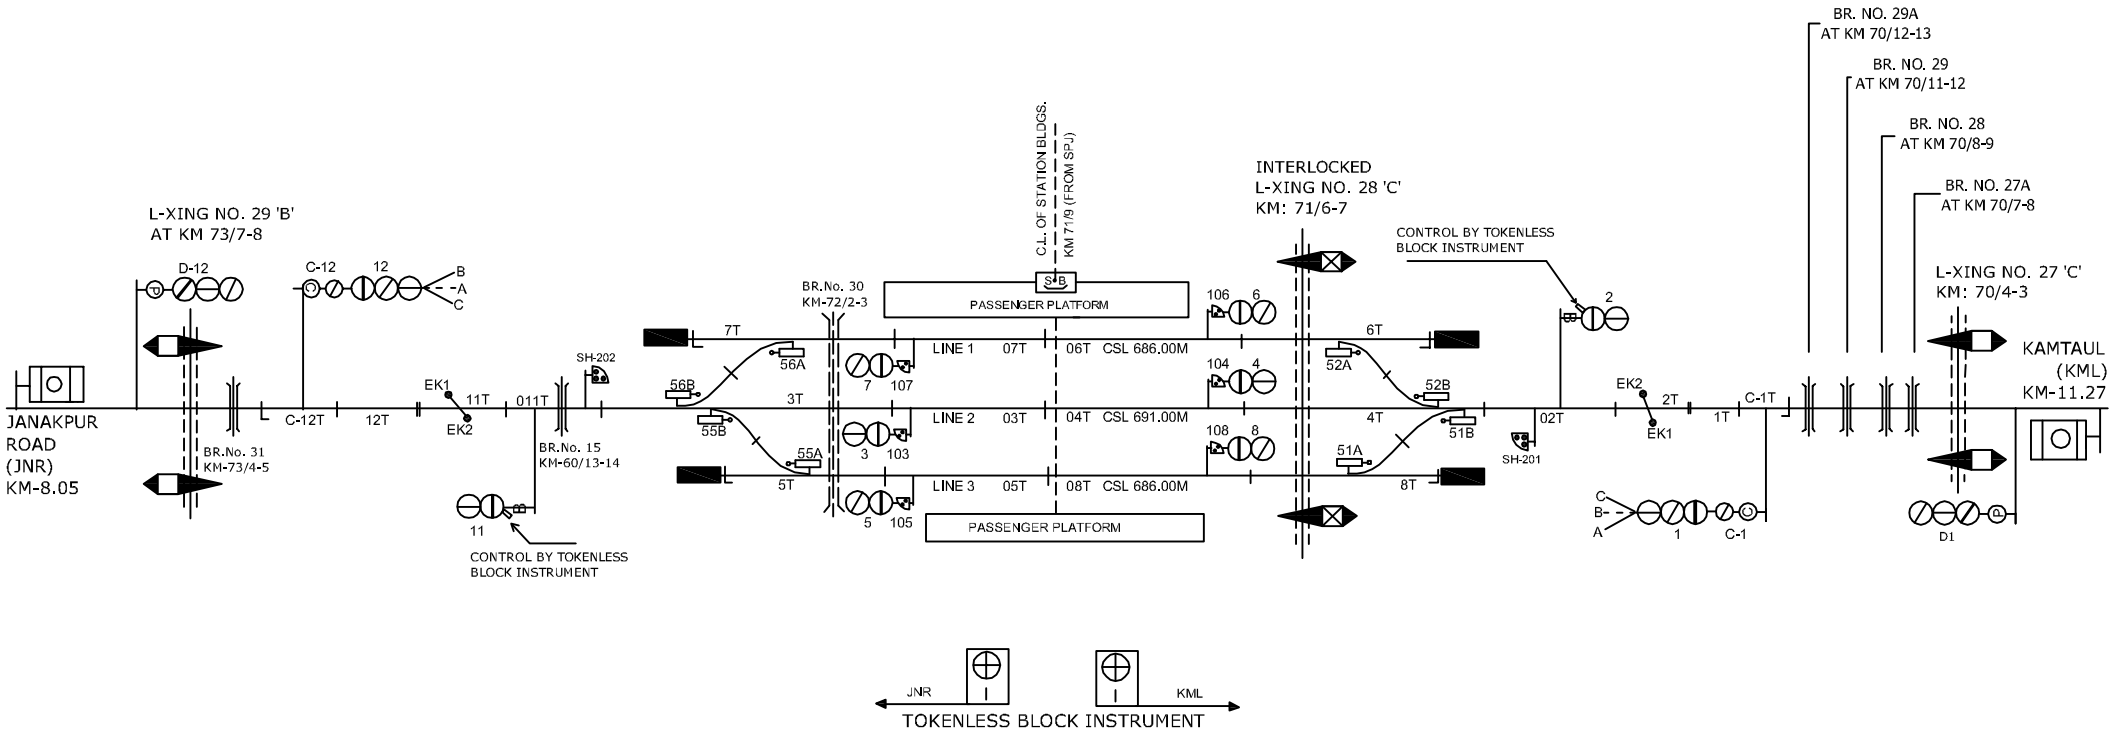





TOKENLESS BLOCK INSTRUMENT

CLASS OF STATION : B
STD OF SIG & INTERLOCKING: STD-II (R)

| | | | | | | |
|---|---|---|---|---|---|---|
| EAST CENTRAL RAILWAY<br>SAMASTIPUR DIVISION | | | | STATION WORKING RULE DIAGRAM<br>MACL, STD-II (R), CLASS 'B' | JOGIYARA | SWRD NO.-<br>DY.CSTE/C-I/SPJ<br>2009/RD/07 |
| | Sr.DSTE/SPJ | DSTE/W/SPJ | SSE/SIG/SPJ | TO SUIT SIP NO. ECR/SIP/SPJ/368/2008 | | |