# MANIGACHHI STATION
# मनीगाछी स्टेशन

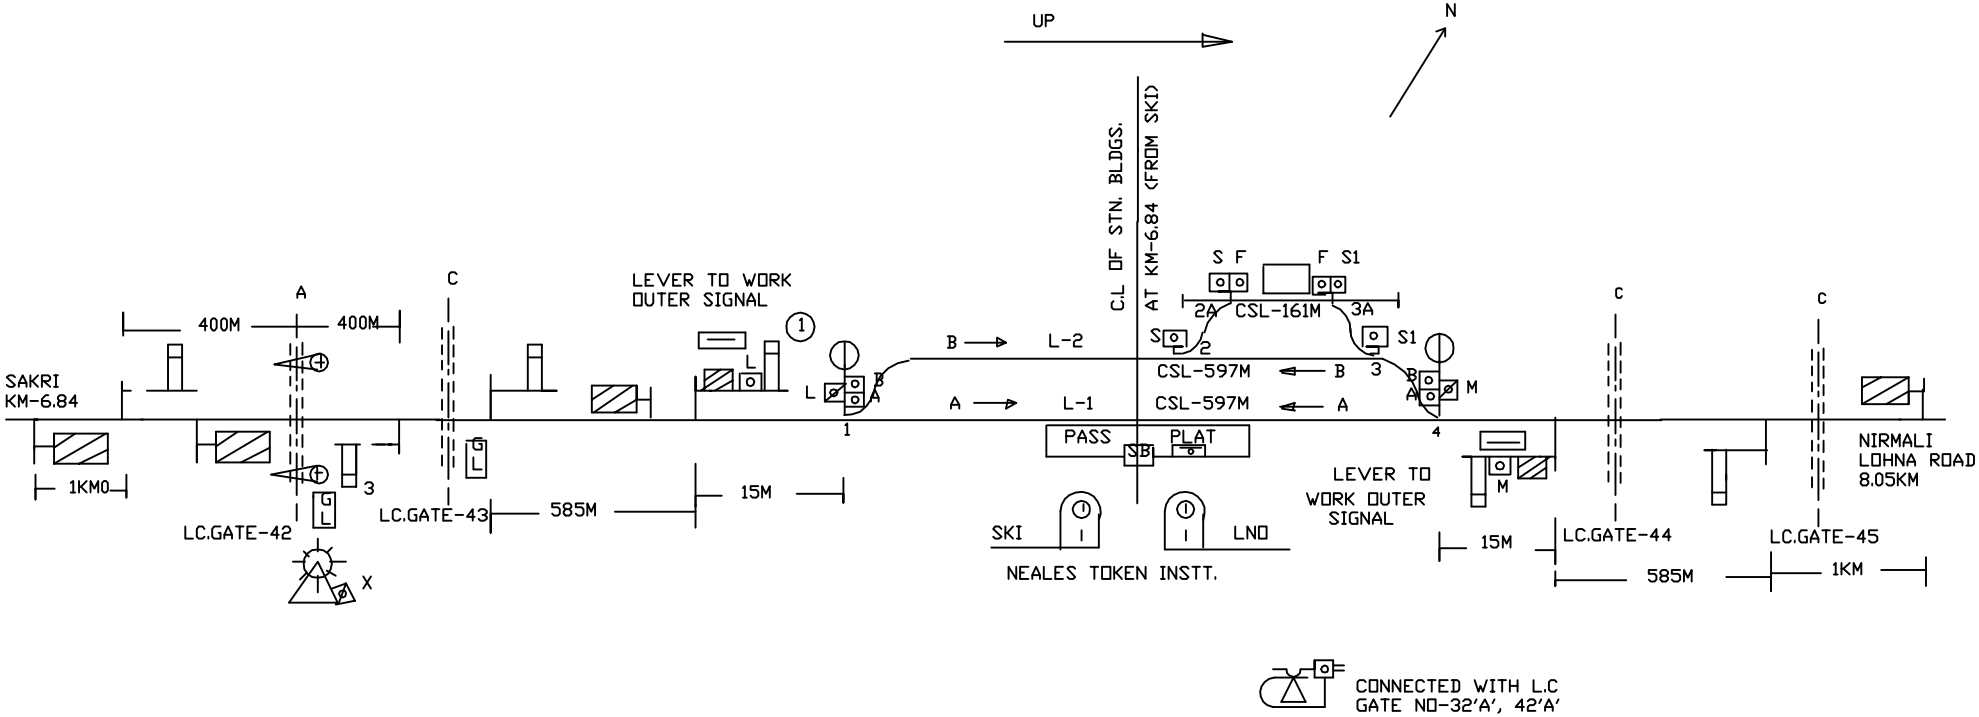


CLASS OF STATION : B
STD OF SIG & INTERLOCKING: MNI

| | | | | | | |
|---|---|---|---|---|---|---|
| EAST CENTRAL RAILWAY<br>SAMASTIPUR DIVISION | | | | STATION WORKING RULE DIAGRAM<br>STD-MNI , CLASS 'B' | MANIGACHHI | SWRD NO.-<br>DSTE/CON/BJU<br>92 (RD) / 28 |
| | Sr.DSTE/SPJ | DSTE/W/SPJ | SSE/SIG/SPJ | TO SUIT No. DSTE/SPJ/23 (YD)/92 | | |