NARPATGANJ STATION
नरपतगंज स्टेशन

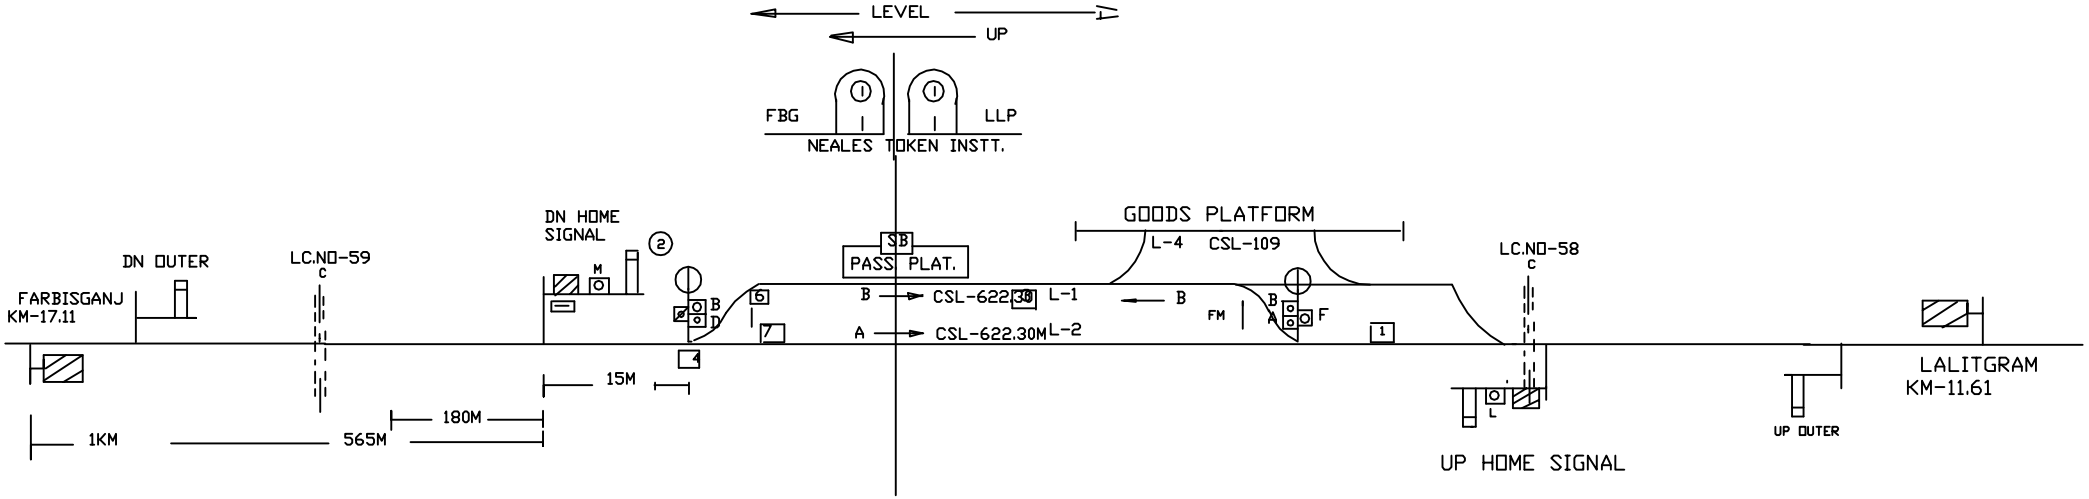

CLASS OF STATION : B
STD OF SIG & INTERLOCKING: MNI

EAST CENTRAL RAILWAY SAMASTIPUR DIVISION				STATION WORKING RULE DIAGRAM STD-MNI , CLASS 'B'	NARPATGANJ	SWRD NO.- DSTE DRG No. N/63/RD/86
	Sr.DSTE/SPJ	DSTE/W/SPJ	SSE/SIG/SPJ	TO SUIT No. -DSTE/CON/BG/SPJ/75/RD/11		