SAKRI STATION
सकरी स्टेशन

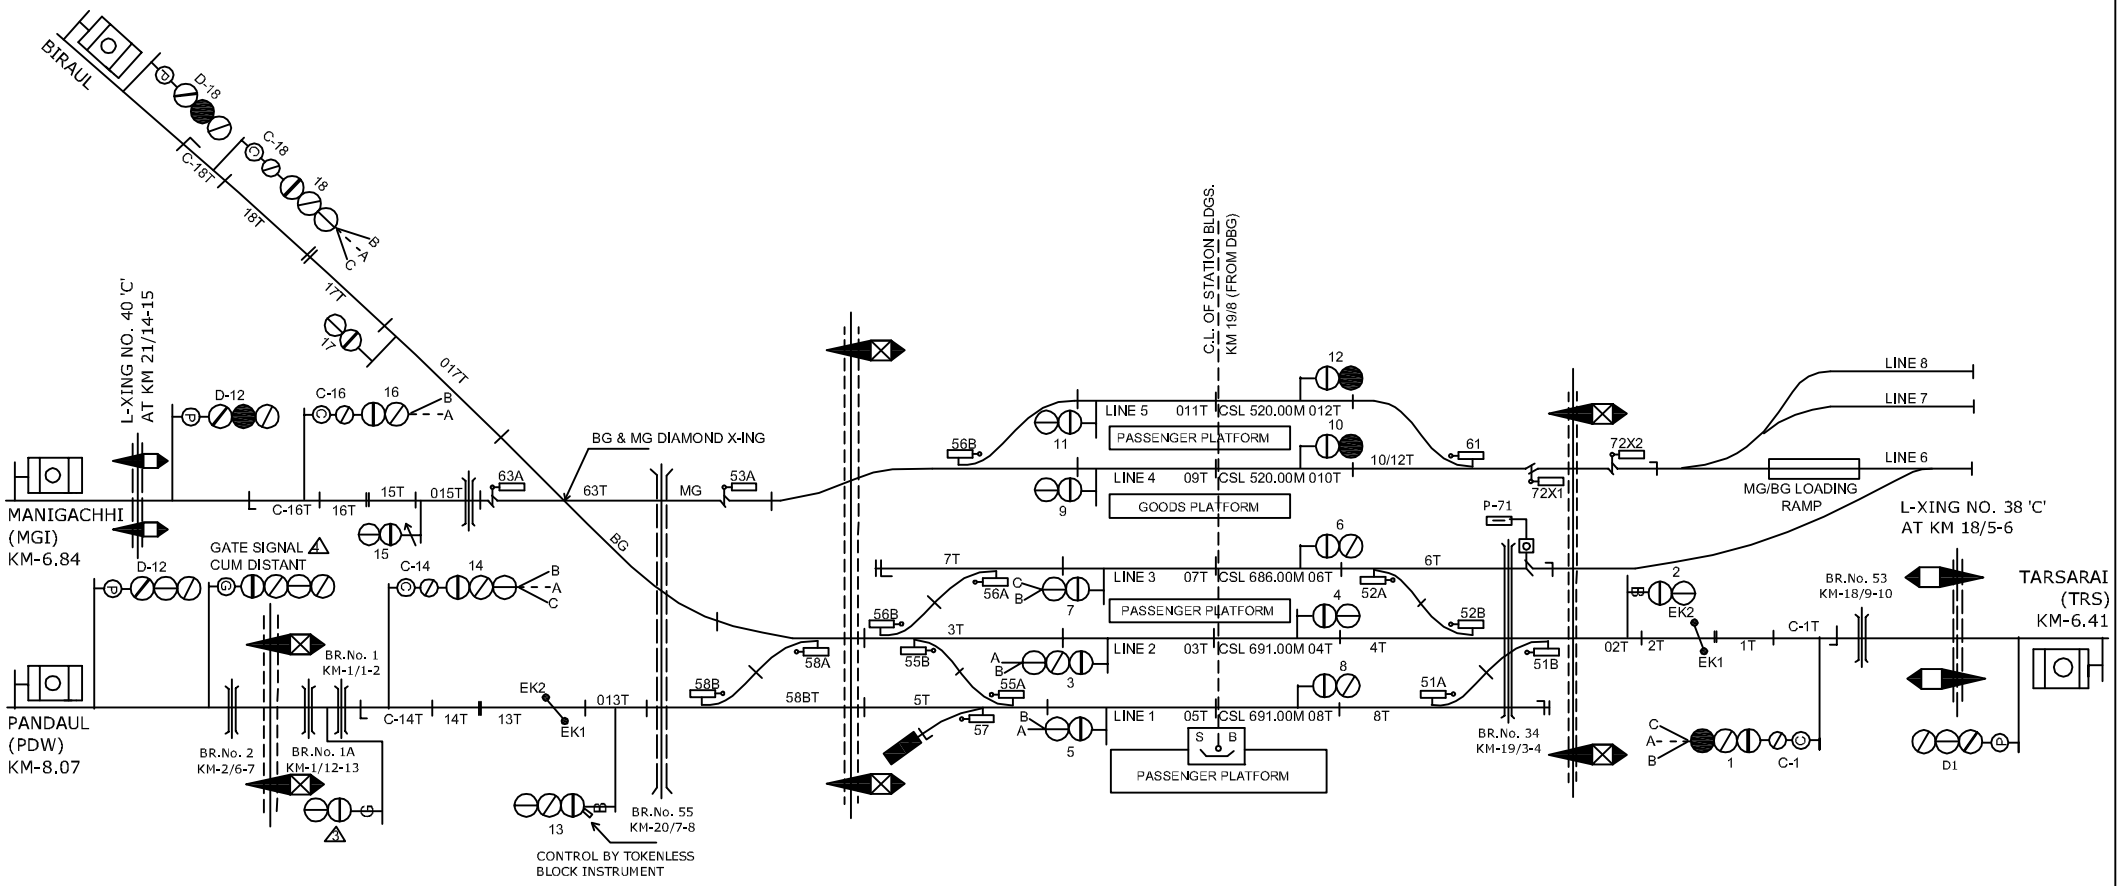

MGI
TOKEN BLOCK
INSTRUMENT

PDW
TRS
TOKENLESS BLOCK INSTRUMENT

CLASS OF STATION : B
STD OF SIG & INTERLOCKING: STD-III

EAST CENTRAL RAILWAY SAMASTIPUR DIVISION				STATION WORKING RULE DIAGRAM MACL, STD-III, CLASS 'B'	SAKARI	SWRD NO.- DY.CSTE/CON/ SPJ/2009/RD/20
	Sr.DSTE/SPJ	DSTE/W/SPJ	SSE/SIG/SPJ	TO SUIT SIP NO. ECR/SIP/SPJ/373/2007		