KHUTAUNA STATION
खुटौना स्टेशन

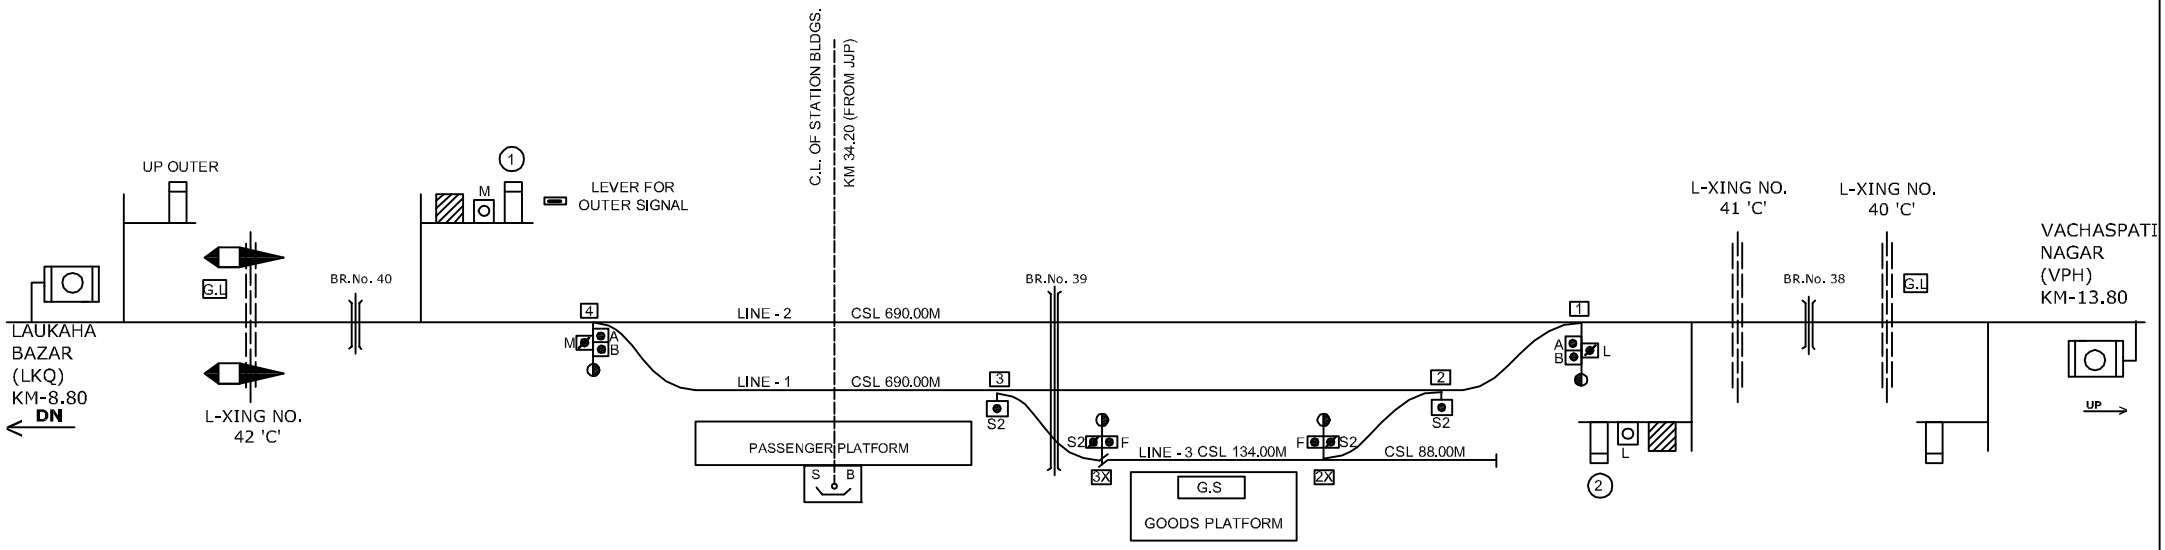

CLASS OF STATION : B
STD OF SIG & INTERLOCKING: MNI

EAST CENTRAL RAILWAY SAMASTIPUR DIVISION				STATION WORKING RULE DIAGRAM STD-MNI , CLASS 'B'	KHUTAUNA	SWRD NO.- DSTE/SPJ 2003/RD/02
	Sr.DSTE/SPJ	DSTE/W/SPJ	SSE/SIG/SPJ	TO SUIT SIP No. ECR/SIP/SPJ/387/2011		