# SITAMARHI STATION

## सीतामढी स्टेशन

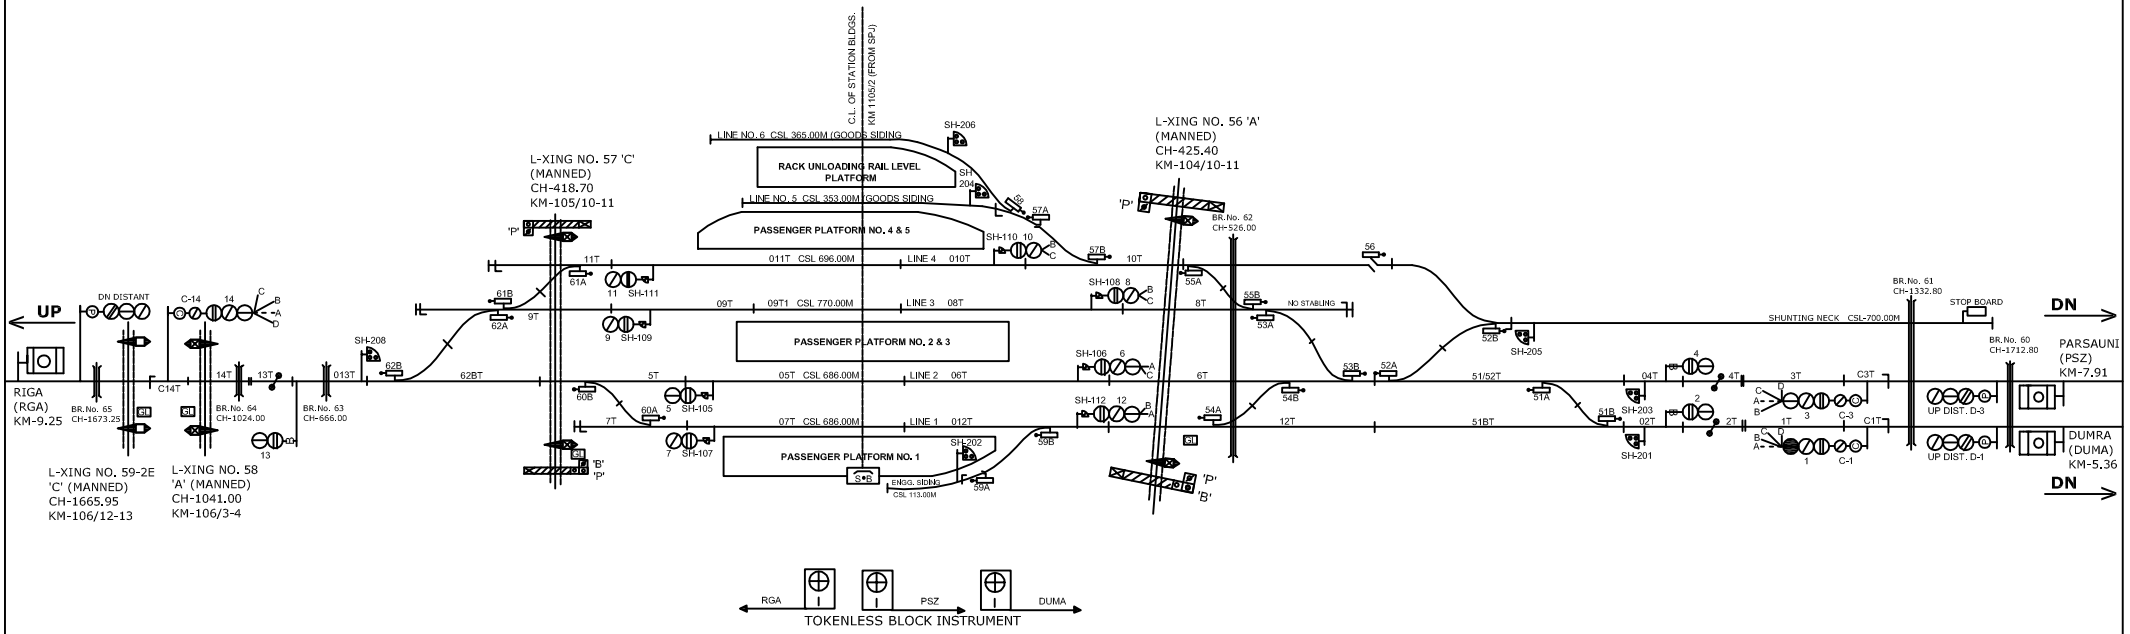


NOTE:-
MAGNETO TELEPHONE PROVIDED BETWEEN PANEL CABIN GATE NO. 56A,57C,58A,59C.

CLASS OF STATION : B
STD OF SIG & INTERLOCKING: STD-II Ⓡ

| | | | | | | |
|---|---|---|---|---|---|---|
| EAST CENTRAL RAILWAY<br>SAMASTIPUR DIVISION | | | | STATION WORKING RULE DIAGRAM<br>MACL, STD-II Ⓡ, CLASS 'B' | SITAMARHI | SWRD NO.-<br>DY.CSTE/C-I/SPJ<br>2010/RD/02 |
| | Sr.DSTE/SPJ | DSTE/W/SPJ | SSE/SIG/SPJ | TO SUIT SIP NO. ECR/SIP/SPJ/364/2009 ALT-II | | |