BANSIPUR (BSQ)

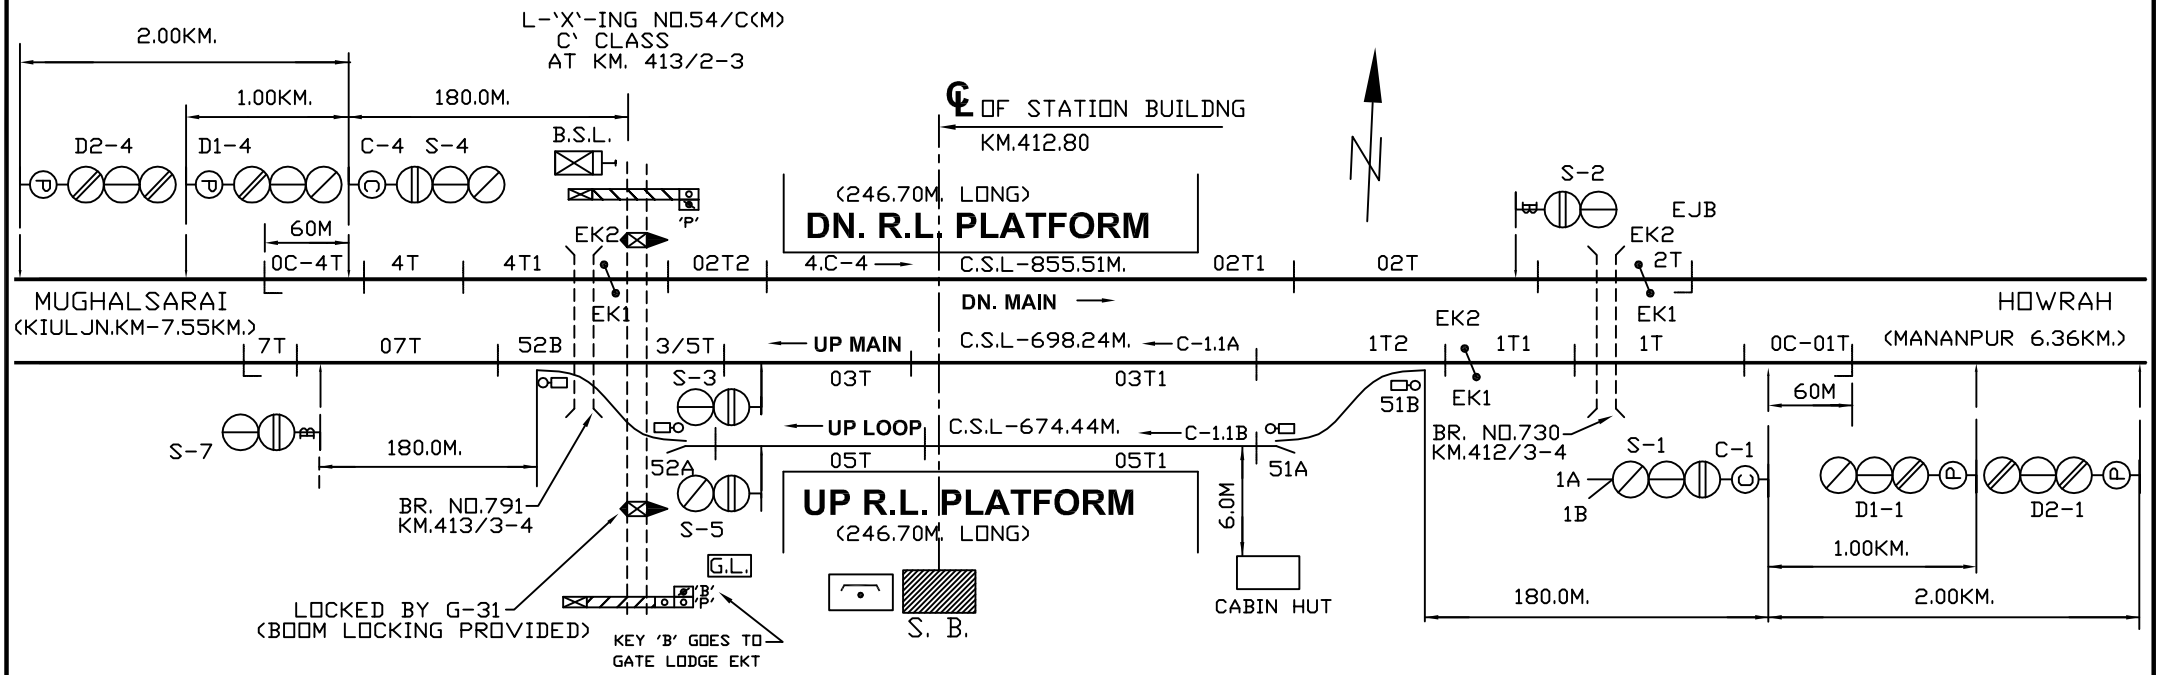

IN PANEL

MAIN SIGNAL BUTTONS:- 1,2,3,4,5,7.
C-ON SIGNAL BUTTONS:- C-1&C-4
POINT CONTROL BUTTONS:- 51,52.
CRANK HANDLE CONTROL BUTTONS:- CH-1,CH-2.
L.C. GATE CONTROL BUTTON:- G-31.

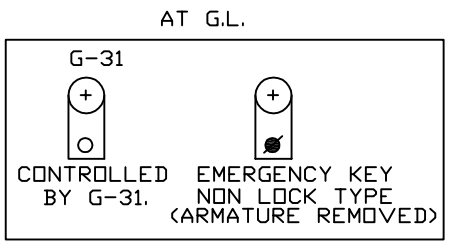

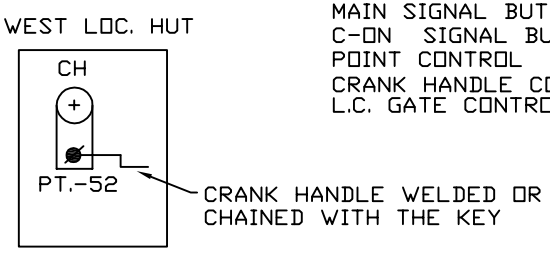

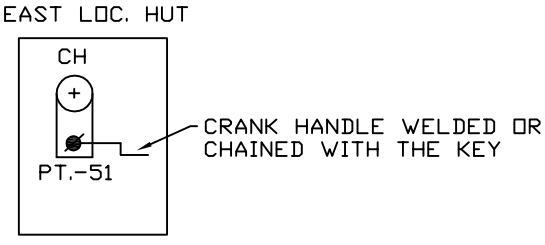

NOTE:-
1. ABSOLUTE BLOCK SYSTEM OF WORKING WITH MANANPUR AND KUIL JN.
2. DOUBLE LINE LOCK & BLOCK INSTRUMENT MSW/HWH WITH MANANPUR & KUIL JN. LOCATED AT PANEL ROOM.
3. BLOCK PROVING AXLE COUNTERS WORK BETWEEN BANSIPUR-MANANPUR IN BOTH DIRECTION AND BANSIPUR-KIUL JN. IN DN DIRECTION.
4. CONTROL PHONE PROVIDED AT SM'S OFFICE.
5. ANGLE OF X-ING ARE INDICATED.
6. LED LIT SIGNAL LAMP TO BE USED.
7. MAGNETO TELEPHONE IS CONNECTED WITH SM AND GATE No. 54/C.
8. SLIDING BOOM PROVIDED AT LC GATE No. 54/C AT KM 413/2-3.

i.ahmad

EAST.CENTRAL RAILWAY DANAPUR DIVISION			i.ahmad	PANEL SIGNALLING PLAN MACL, STD-II(R), CLASS-'B'.	BANSIPUR (BSQP)	SR. NO. ML-8. ECR/SIP/DNR/116/2005 ALT-III
	SR.DSTE/ECR/DNR	DSTE/ECR/DNR	SE/DRG/DNR			

Please purchase 'docPrint PDF Driver' on http://www.verypdf.com/ to remove this message.