SACHIWALAYA HALT (SCY)

BLOCK HUT `A`

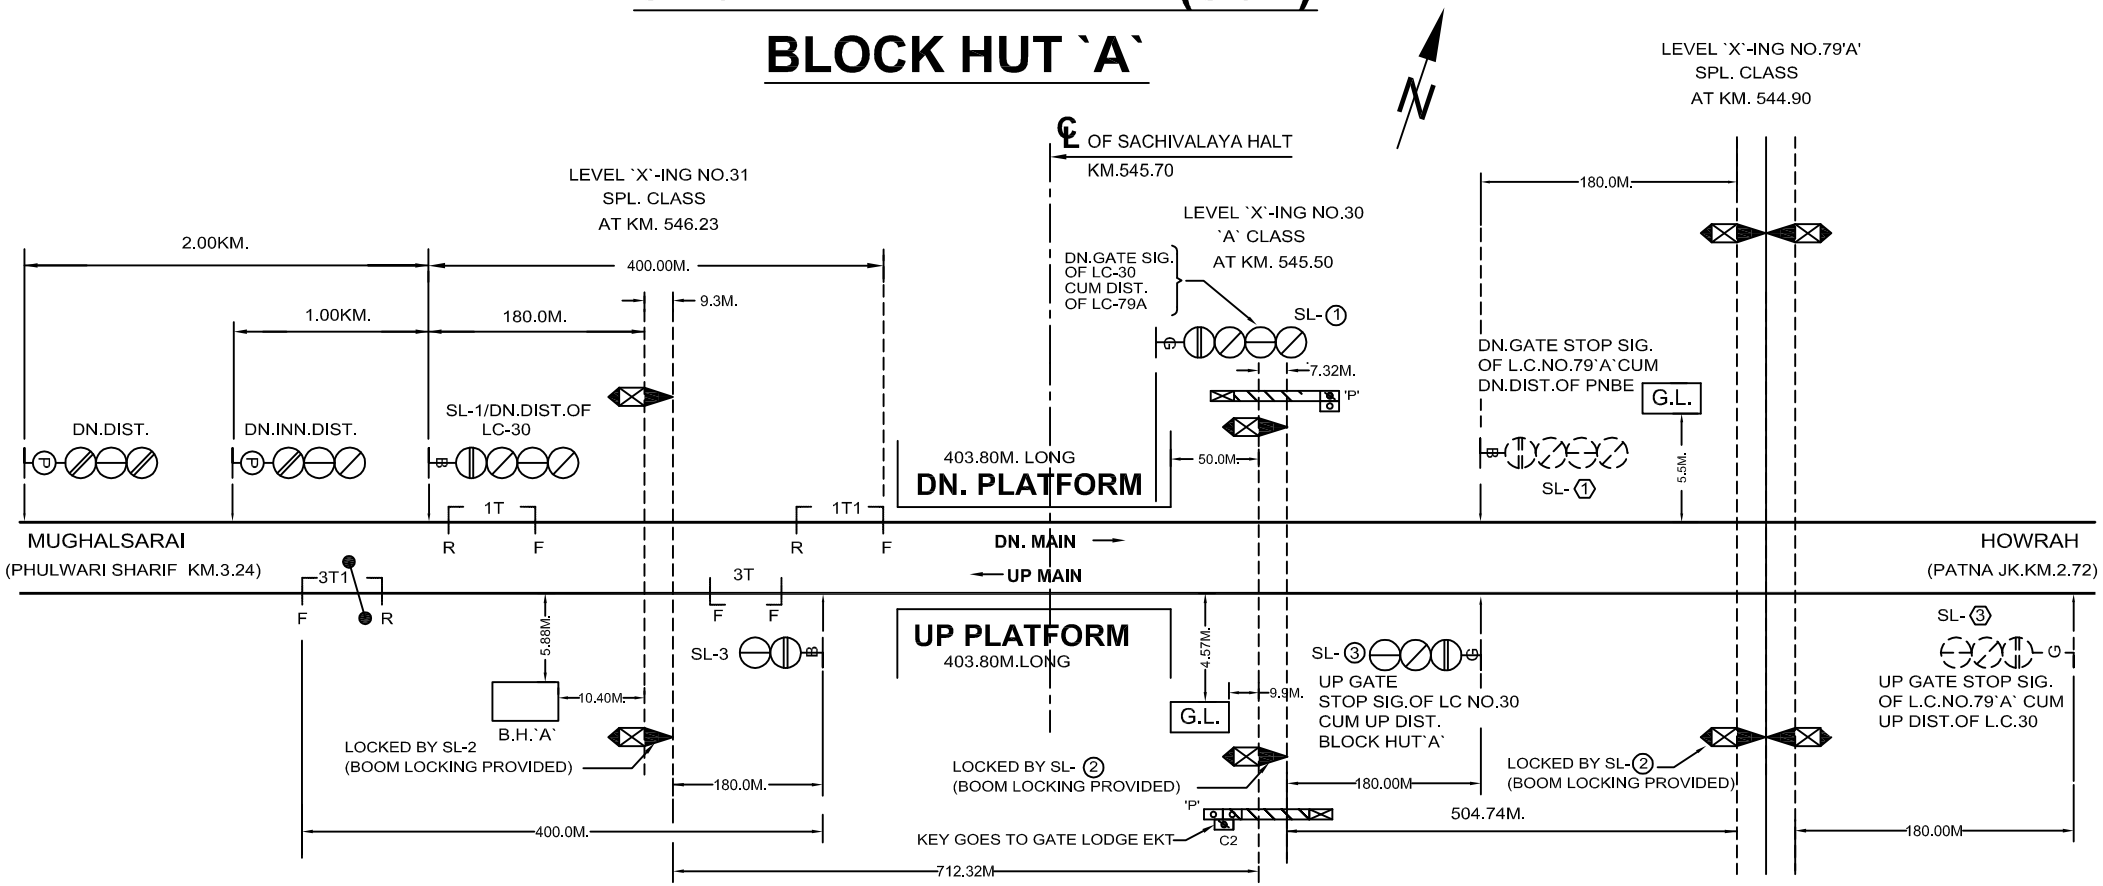

NOTE:-

CONTROL PHONE PROVIDED AT BLOCK HUT 'A' CABIN & MAGNETO TELEPHONE CONNECTED BETWEEN BLOCK HUT 'A' CABIN , LC- 30 'A'.

4 - SLIDES WITH KEY LOCK`C1`
SPARE:- SL-4

EMERGENCY KEY`K1`
NON LOCK TYPE
(IN SEALED GLASS COVER)

LOCK `C1`
KEY`C1` RELEASED BY
SL-2(N). HEPPER'S KEYS.

4 - SLIDES
SPARE:- SL- ④

EMERGENCY KEY`K2`
(NON LOCK TYPE)
(IN SEALED GLASS COVER)

LOCK `C2`
KEY`C2` RELEASED BY
SL-②(N). HEPPER'S KEYS.

i.ahmad

EAST.CENTRAL RAILWAY DANAPUR DIVISION			*i.ahmad*	SIGNALLING PLAN MACL, STD-III, CLASS-'C'.	***BLOCK HUT `A`*** (SACHIVALAYA HALT) (SCY) KM.545.70	SR. NO. ML-29 ECR/SIP/DNR/094/2011 ALT-III
	SR.DSTE/ECR/DNR	DSTE/ECR/DNR	SE/DRG/DNR			

Please purchase 'docPrint PDF Driver' on http://www.verypdf.com/ to remove this message.