BETTIAH STATION
बेतिया स्टेशन

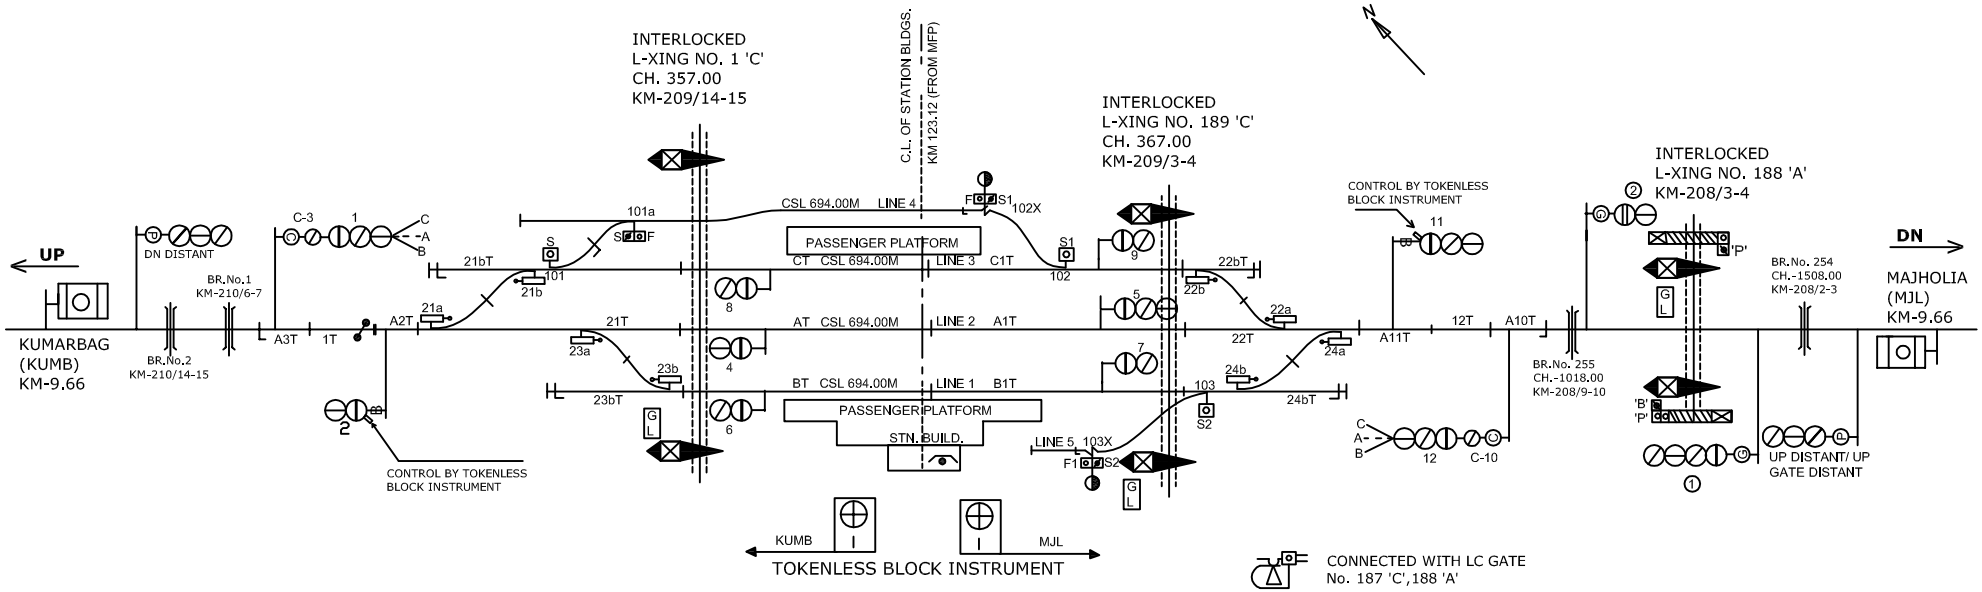

CONNECTED WITH LC GATE
No. 187 'C',188 'A'

CONNECTED WITH LC GATE
No. 189 'C'

CONNECTED WITH LC GATE
No. 1 'C'

MEGNETO PHONE AT LC GATE
No. 2 'B' AT KM 212/02
BETWEEN BTH-KUMB

CLASS OF STATION : B
STD OF SIG & INTERLOCKING: STD-III

EAST CENTRAL RAILWAY SAMASTIPUR DIVISION				STATION WORKING RULE DIAGRAM MACL, STD-III , CLASS 'B'	BETTIAH	SWRD NO.- DSTE/SPJ/2001/ (RD)/01
	Sr.DSTE/SPJ	DSTE/W/SPJ	SSE/SIG/SPJ	TO SUIT SIP NO. ECR/SIP/SPJ/339/2008 ALT-VI		