SATHI STATION
साठी स्टेशन

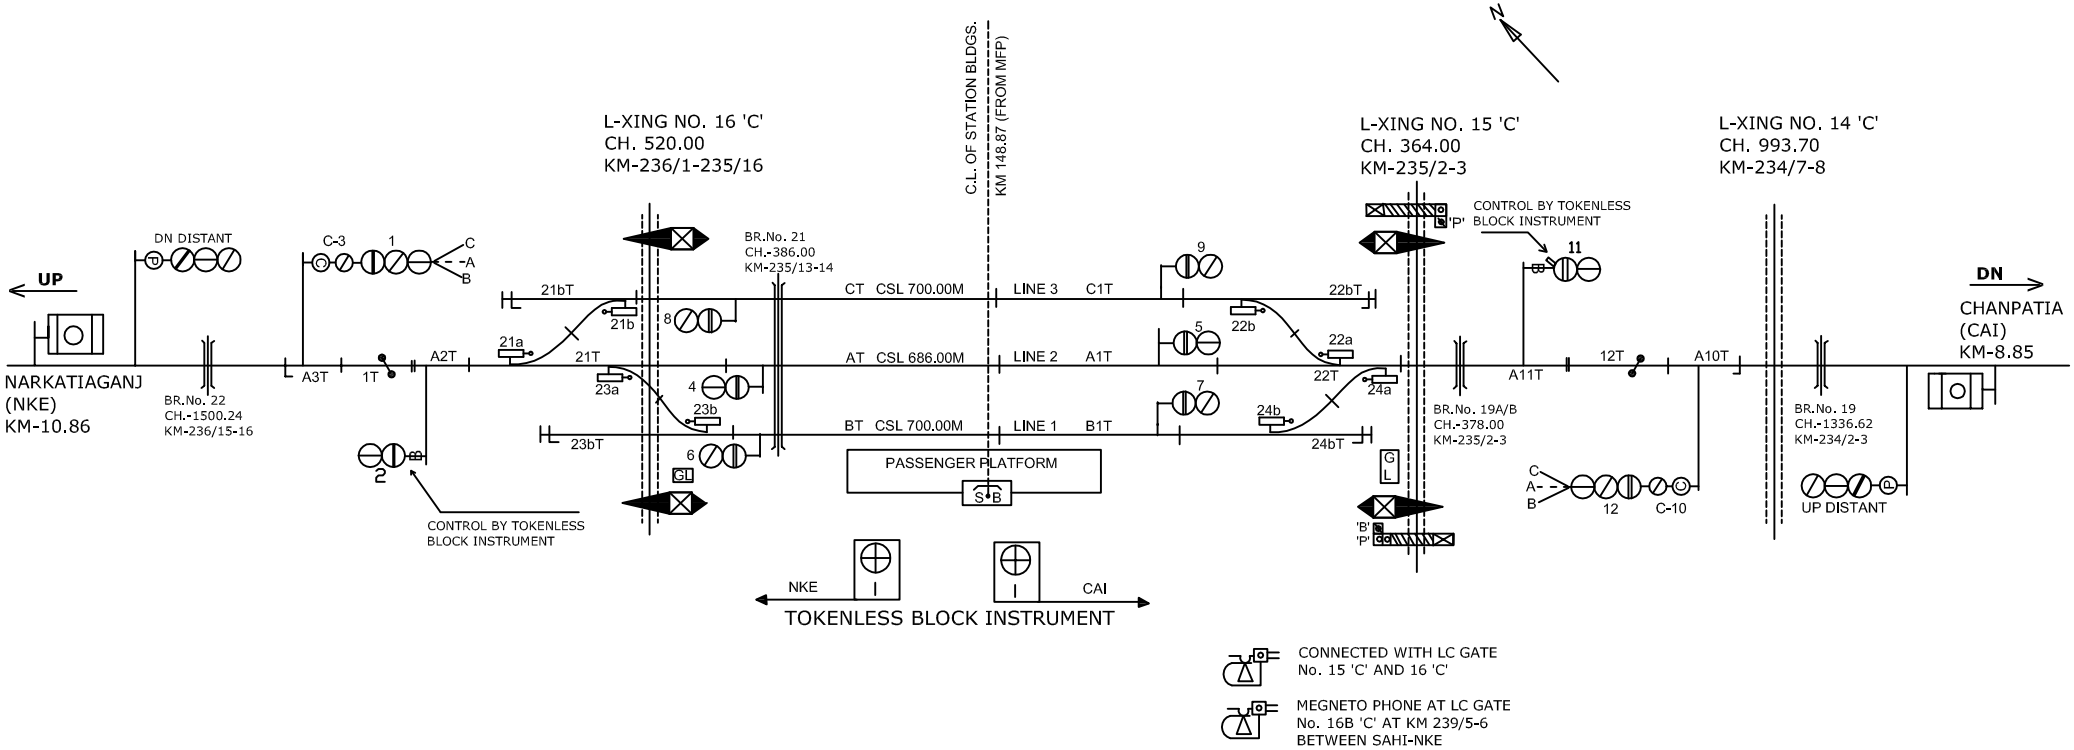

CLASS OF STATION : B
STD OF SIG & INTERLOCKING: STD-II Ⓡ

EAST CENTRAL RAILWAY SAMASTIPUR DIVISION				STATION WORKING RULE DIAGRAM MACL, STD-II Ⓡ CLASS 'B'	SATHI	SWRD NO.- DSTE/C/SPJ/ 96(RD)/38
	Sr.DSTE/SPJ	DSTE/W/SPJ	SSE/SIG/SPJ	TO SUIT SIP NO. ECR/SIP/SPJ/342/2007 ALT-G		