RAXAUL STATION
रक्सौल स्टेशन

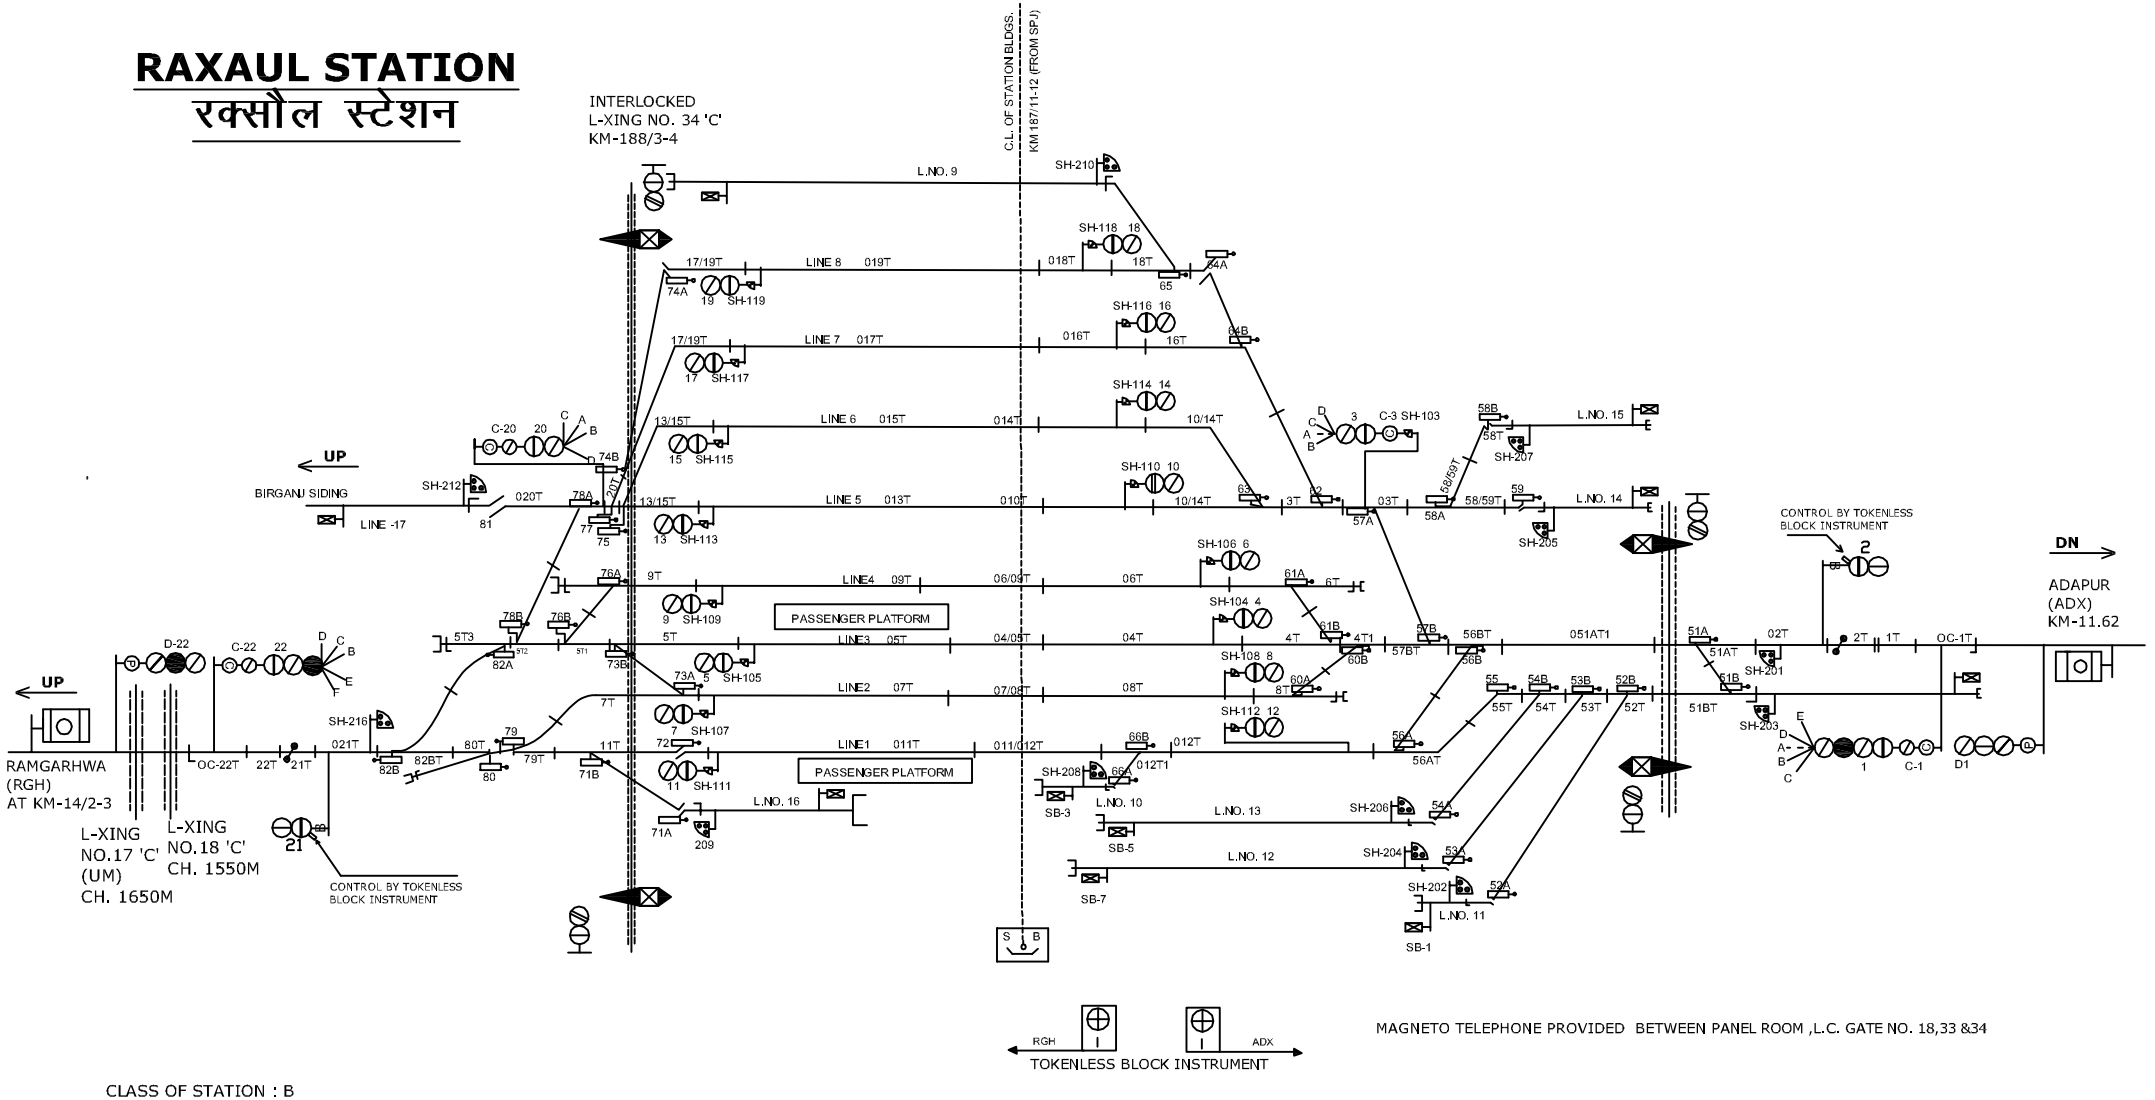

MAGNETO TELEPHONE PROVIDED BETWEEN PANEL ROOM ,L.C. GATE NO. 18,33 &34

CLASS OF STATION : B
STD OF SIG & INTERLOCKING: STD-II R

EAST CENTRAL RAILWAY SAMASTIPUR DIVISION				STATION WORKING RULE DIAGRAM MACL, STD-II R , CLASS 'B'	RAXAUL	SWRD NO.- DY.CSTE/C-I/SPJ 2013(RD)/04
	Sr.DSTE/SPJ	DSTE/W/SPJ	SSE/SIG/SPJ	TO SUIT SIP NO. ECR/SIP/SPJ/351/2015		