# KAKARGHATI STATION

# ककरघाटी स्टेशन

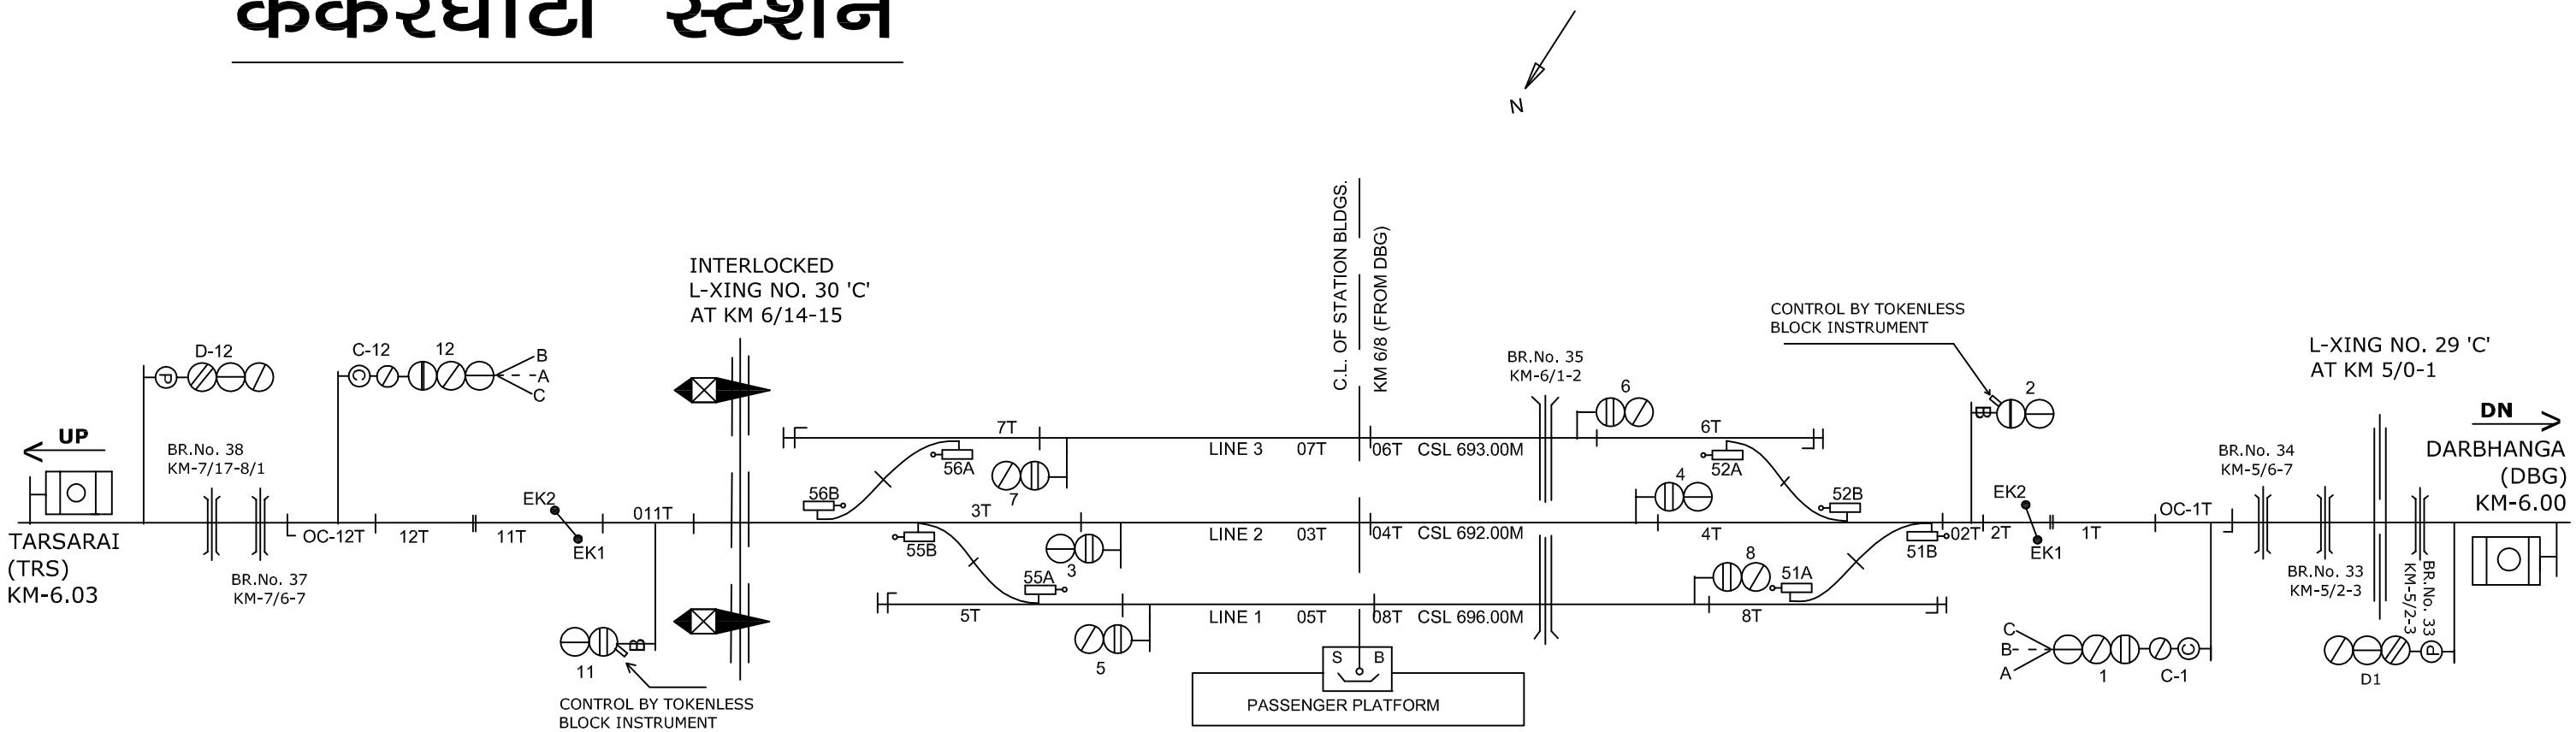


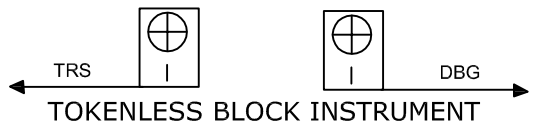


CONNECTED WITH LC GATE No. 29 'C'

CONNECTED WITH LC GATE No. 30'C'

CONNECTED WITH LC GATE No. 31 & 32 'SPL'

CLASS OF STATION : B

STD OF SIG & INTERLOCKING: STD-II R Ⓡ

| | | | | | | |
|---|---|---|---|---|---|---|
| EAST CENTRAL RAILWAY<br>SAMASTIPUR DIVISION | | | | STATION WORKING RULE DIAGRAM<br>MACL, STD-II Ⓡ, CLASS 'B' | KAKARGHATI | SWRD NO.-<br>DY.CSTE/CON/<br>SPJ/2008/RD/06 |
| | Sr.DSTE/SPJ | DSTE/W/SPJ | SSE/SIG/SPJ | TO SUIT SIP NO. ECR/SIP/SPJ/371/2007ALT-III | | |