PURNEA COURT STATION

पुर्णिया कोर्ट स्टेशन

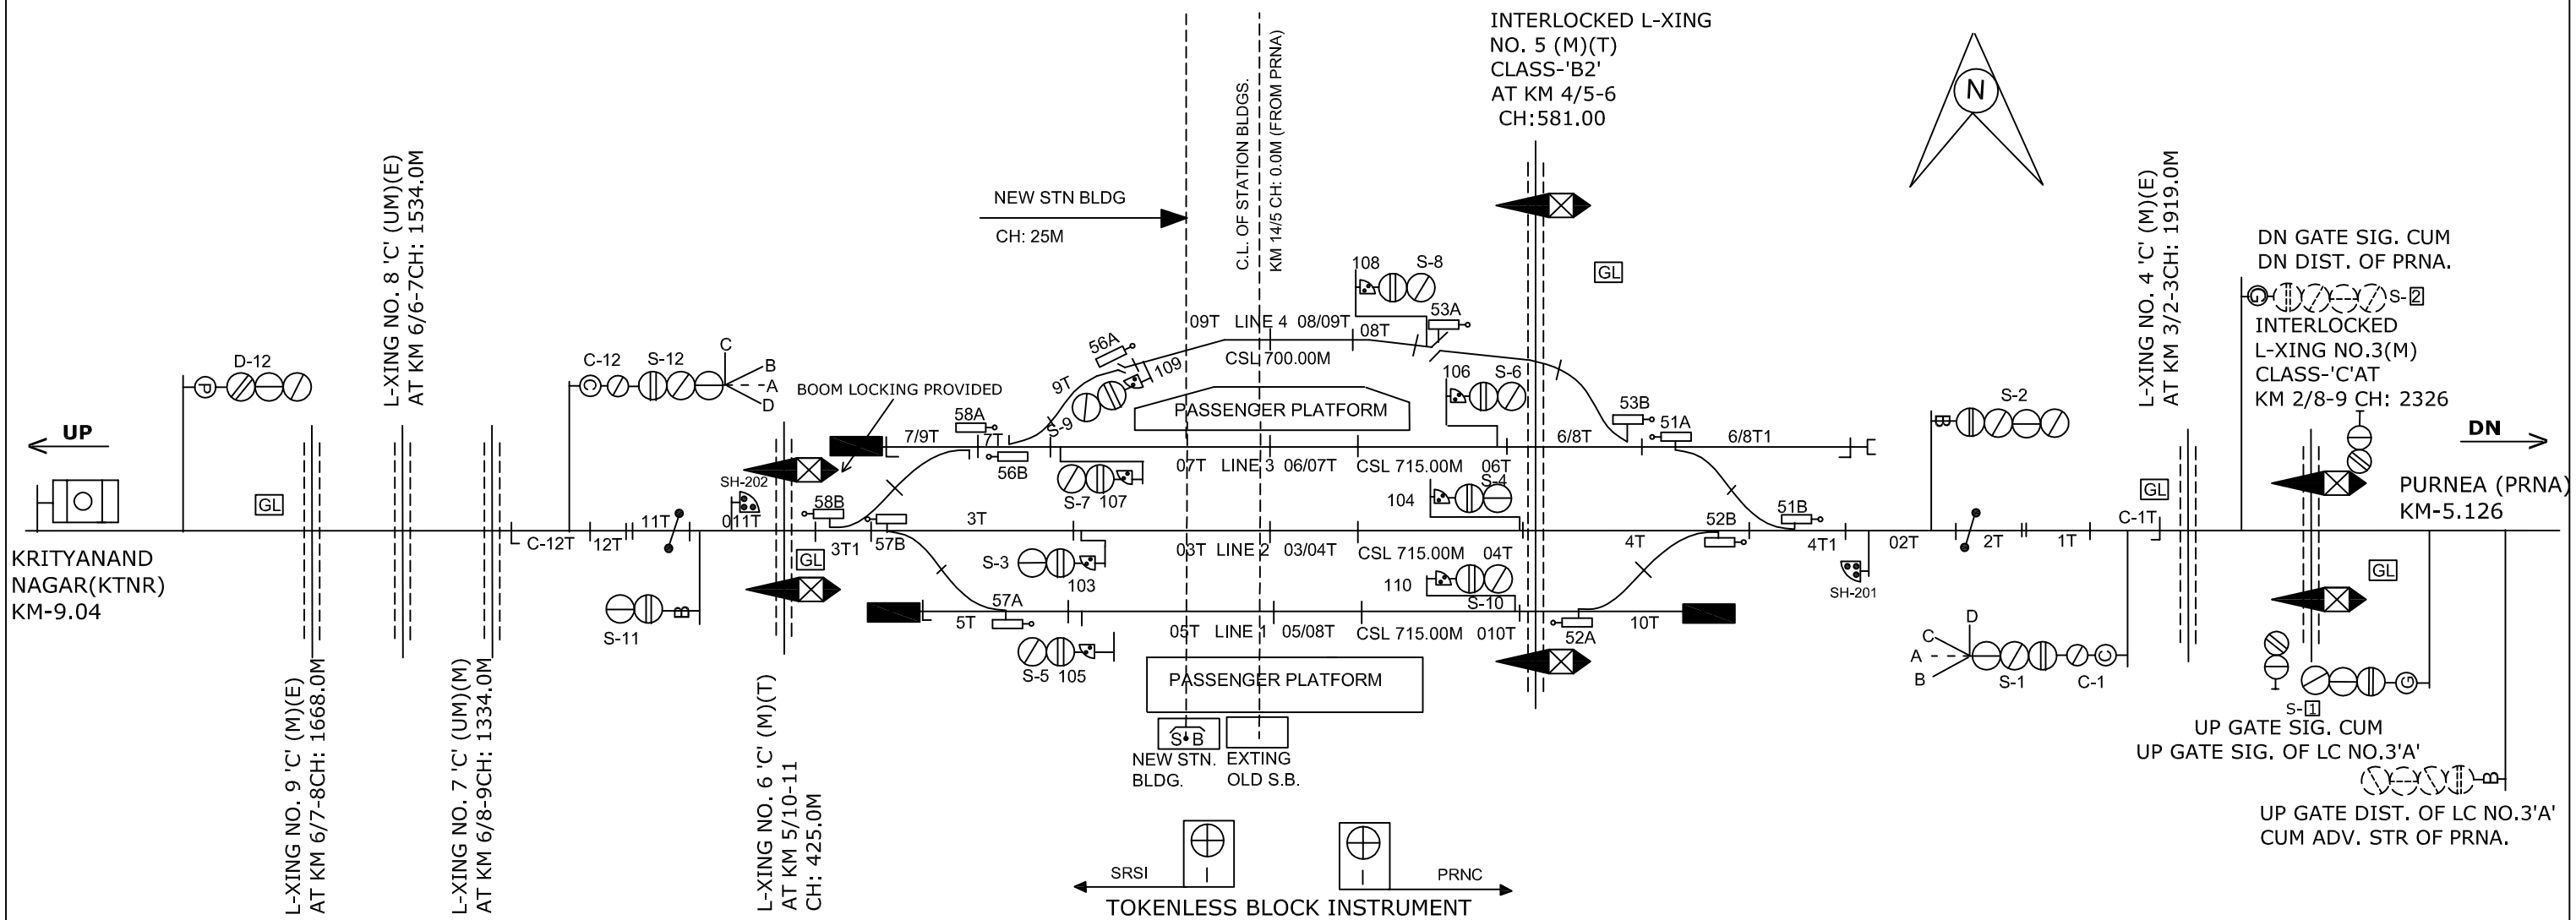

CLASS OF STATION : B
STD OF SIG & INTERLOCKING: STD-II Ⓡ

EAST CENTRAL RAILWAY SAMASTIPUR DIVISION				STATION WORKING RULE DIAGRAM MACL, STD-II Ⓡ, CLASS 'B'	**PURNEA COURT** पूर्णिया कोर्ट	SWRD NO.- SWRD NOT SUPPLIED
	Sr.DSTE/SPJ	DSTE/W/SPJ	SSE/SIG/SPJ	TO SUIT SIP NO. ECR/SIP/SPJ/416/2015ALT-III		