L.C NO.149'B'

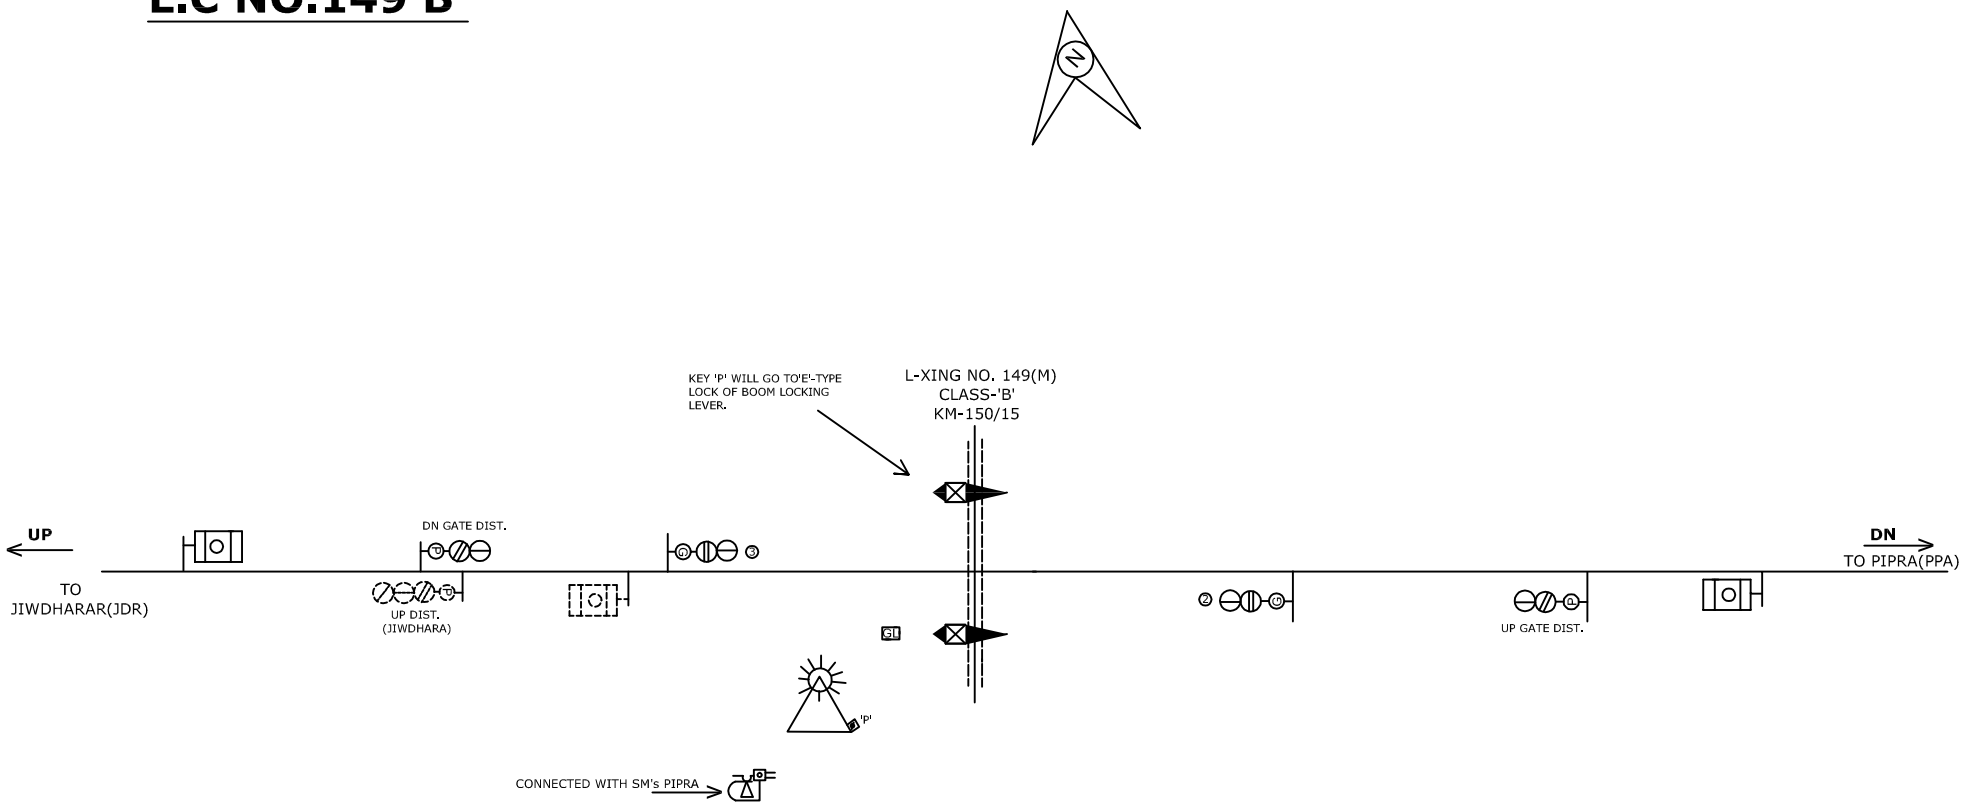

पूर्व मध्य रेल E.C. RAILWAY समस्तीपुर मंडल SAMASTIPUR DIVISION				**STATION WORKING RULE DIAGRAM OF L-XING No.149'B' BETWEEN JIWDHARAI AND PIPRA AT KM 150/15**	NOT TO SCALE SWRD NO. **SR./DSTE/SPJ 2017(RD)/02**
	SR.DSTE/SPJ	DSTE/SPJ	SSE/SIG/RXL	TO SUIT SIP No.ECR/SIP/SPJ/L-XING-149 'B'/2008	