BHAGWANPUR DESUA STATION
भगवानपुर देसुआ स्टेशन

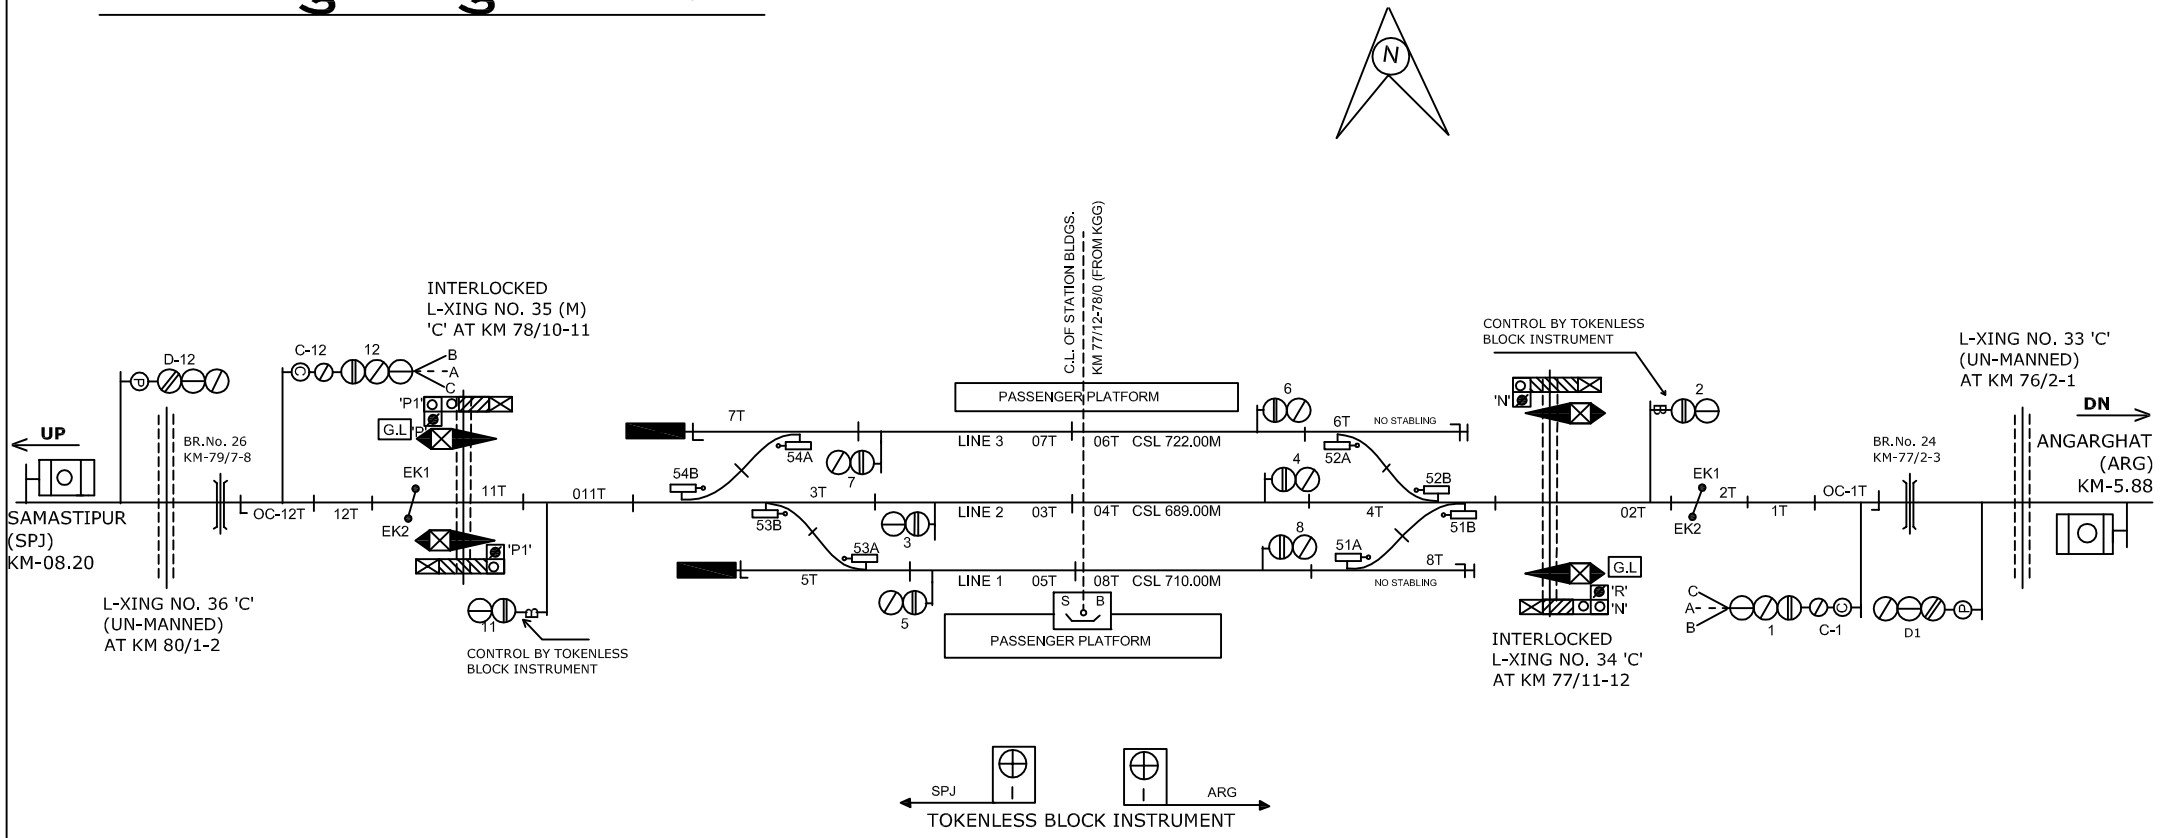

NOTE:-

MAGNETO TELEPHONE PROVIDED BETWEEN S.M's OFFICE & GATE NO. 31 'C', 34 'C' & 35 'C' .

CLASS OF STATION : B
STD OF SIG & INTERLOCKING: STD-II Ⓡ

EAST CENTRAL RAILWAY SAMASTIPUR DIVISION				STATION WORKING RULE DIAGRAM MACL, STD-II Ⓡ , CLASS 'B'	BHAGWANPUR DESUA	SWRD NO.- DSTE/C/SPJ/ 2008/RD/18
	SR.DSTE/SPJ	DSTE/SPJ	SSE/SIG	TO SUIT SIP NO. ECR/SIP/SPJ/392/2006 ALT-V		