ANGARGHAT STATION
अंगारघाट स्टेशन

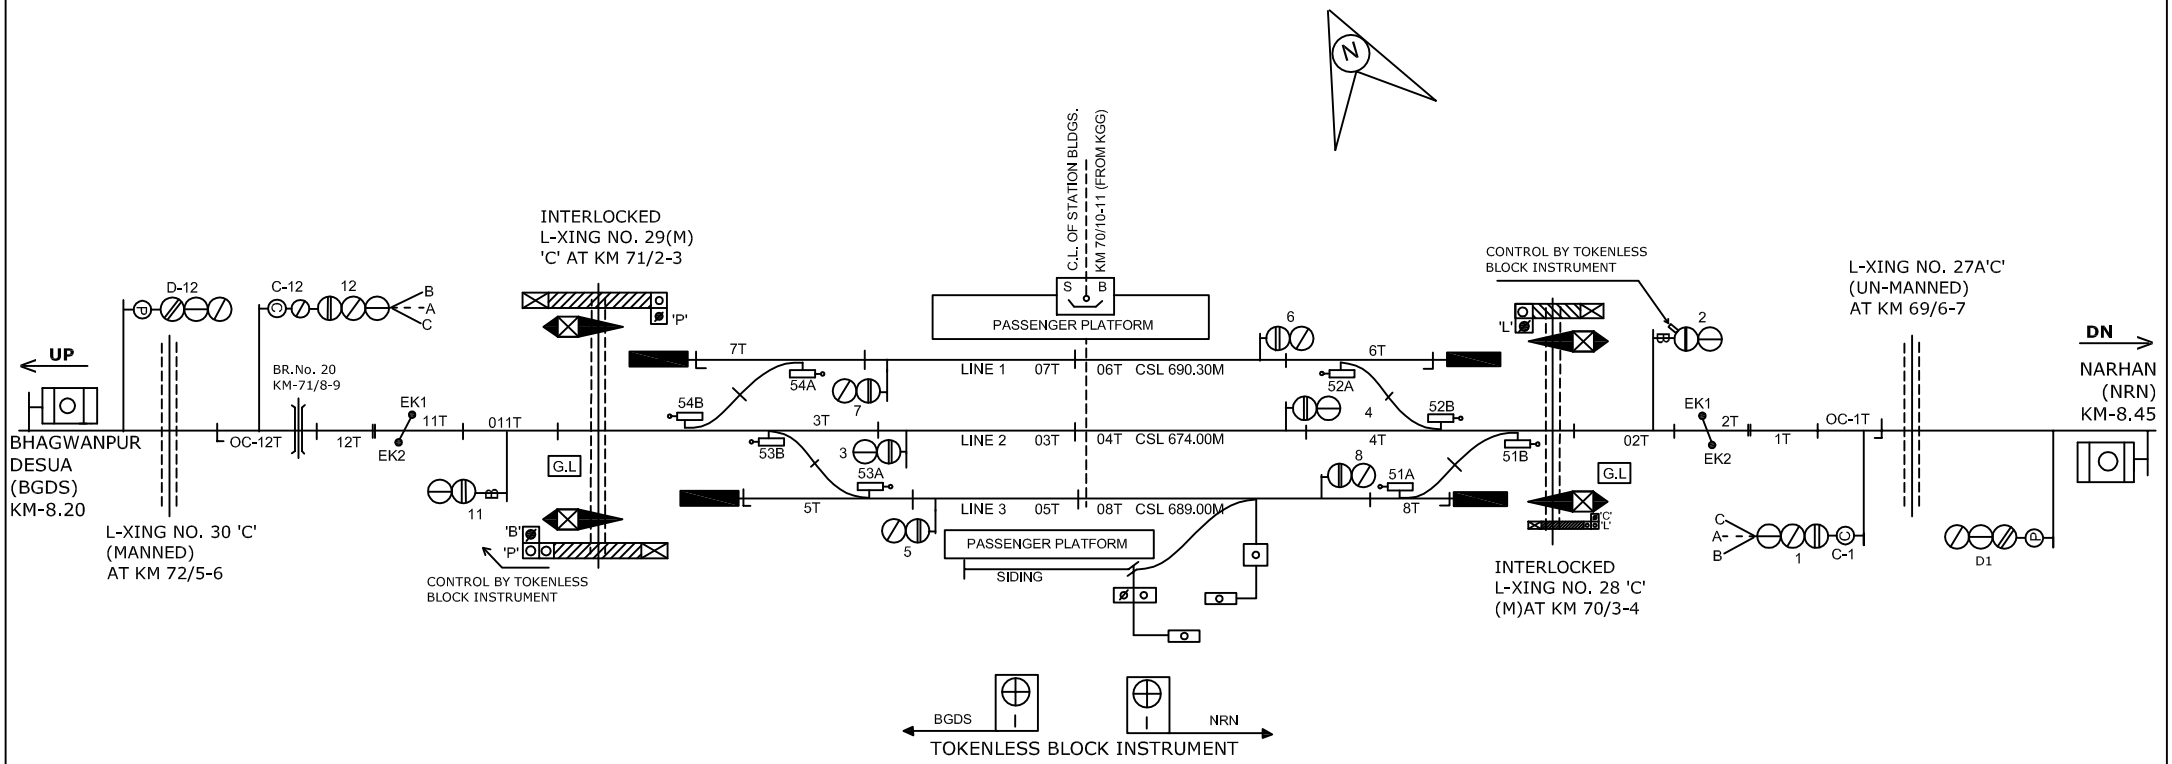

NOTE:
MAGNETO TELEPHONE PROVIDED BETWEEN PANEL CABIN AND GATE NO.:-28C & 29C.

CLASS OF STATION : B
STD OF SIG & INTERLOCKING: STD-II Ⓡ

EAST CENTRAL RAILWAY SAMASTIPUR DIVISION				STATION WORKING RULE DIAGRAM MACL, STD-II Ⓡ , CLASS 'B'	ANGARGHAT	SWRD NO.- DSTE/W/SPJ/ 2006/RD/28
	SR.DSTE/SPJ	DSTE/SPJ	SSE/SIG	TO SUIT SIP NO. ECR/SIP/SPJ/393/2006 ALT-VI		