NARHAN STATION
नरहन स्टेशन

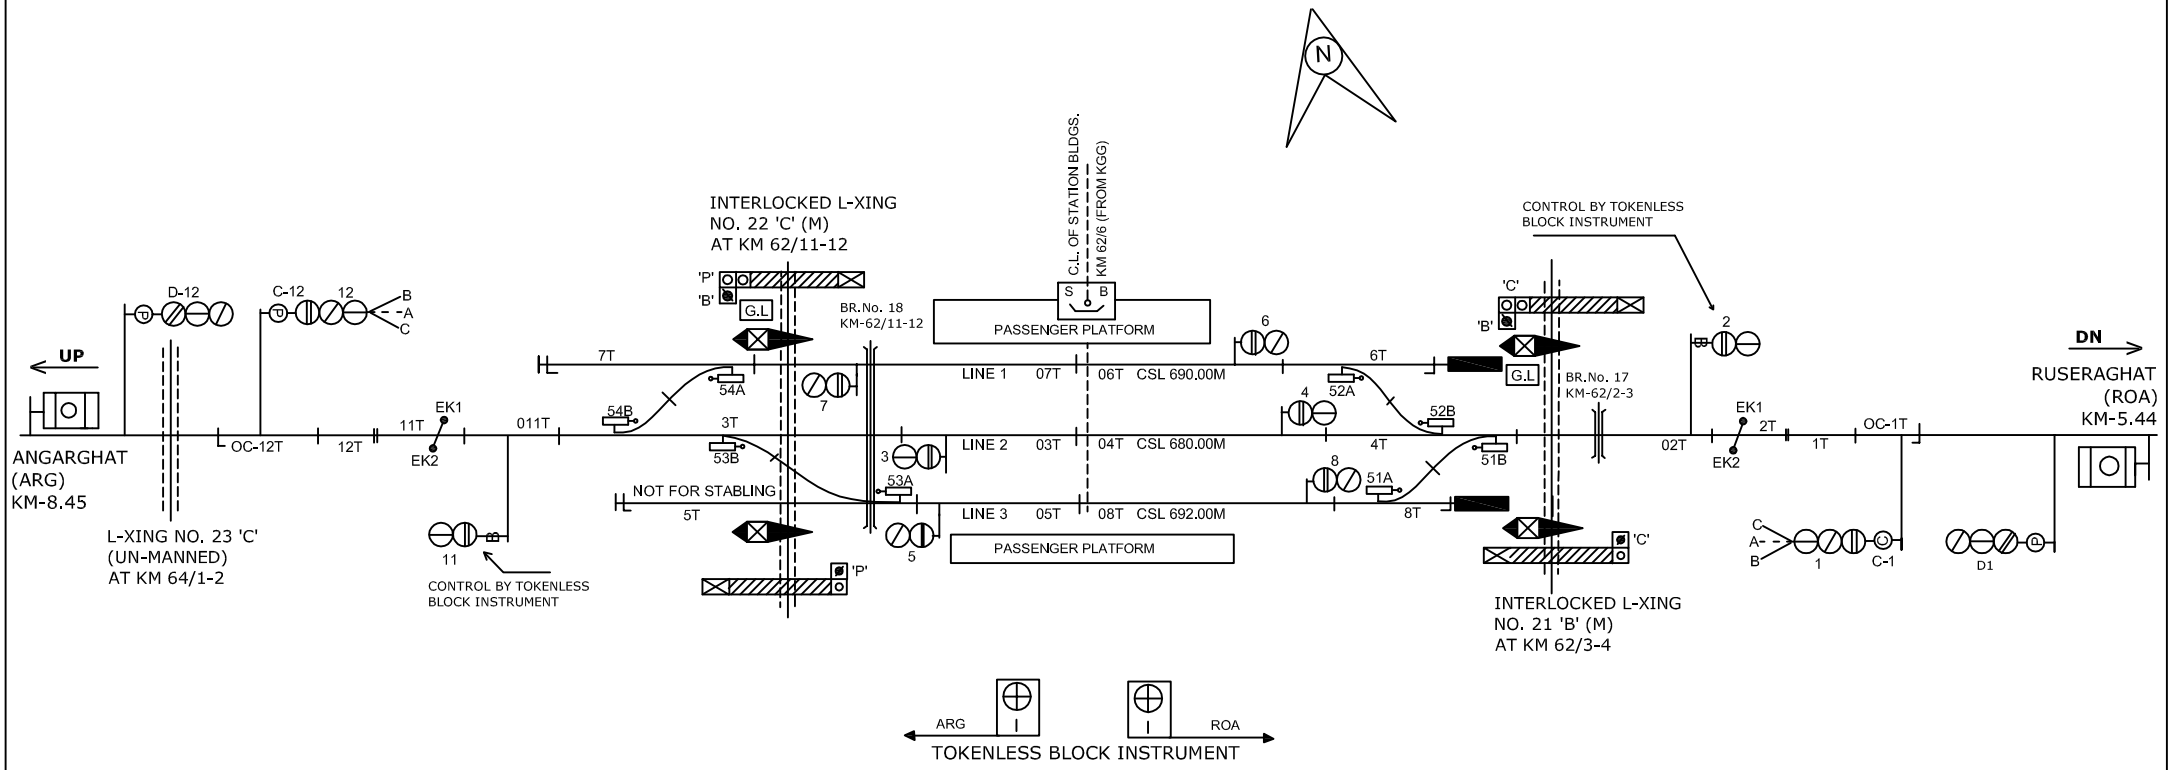

NOTE:
MAGNETO TELEPHONE PROVIDED BETWEEN SM'S
OFFICE AND GATE NO.:-21 'B' & 22 'C'.

CLASS OF STATION : B
STD OF SIG & INTERLOCKING: STD-III

EAST CENTRAL RAILWAY SAMASTIPUR DIVISION				STATION WORKING RULE DIAGRAM MACL, STD-III , CLASS 'B'	NARHAN	SWRD NO.-
	SR.DSTE/SPJ	DSTE/SPJ	SSE/SIG	TO SUIT SIP NO. ECR/SIP/SPJ/394/2006 ALT-IV		DY.CSTE/C/SPJ/ 2007/RD/18