IMLI STATION
इमली स्टेशन

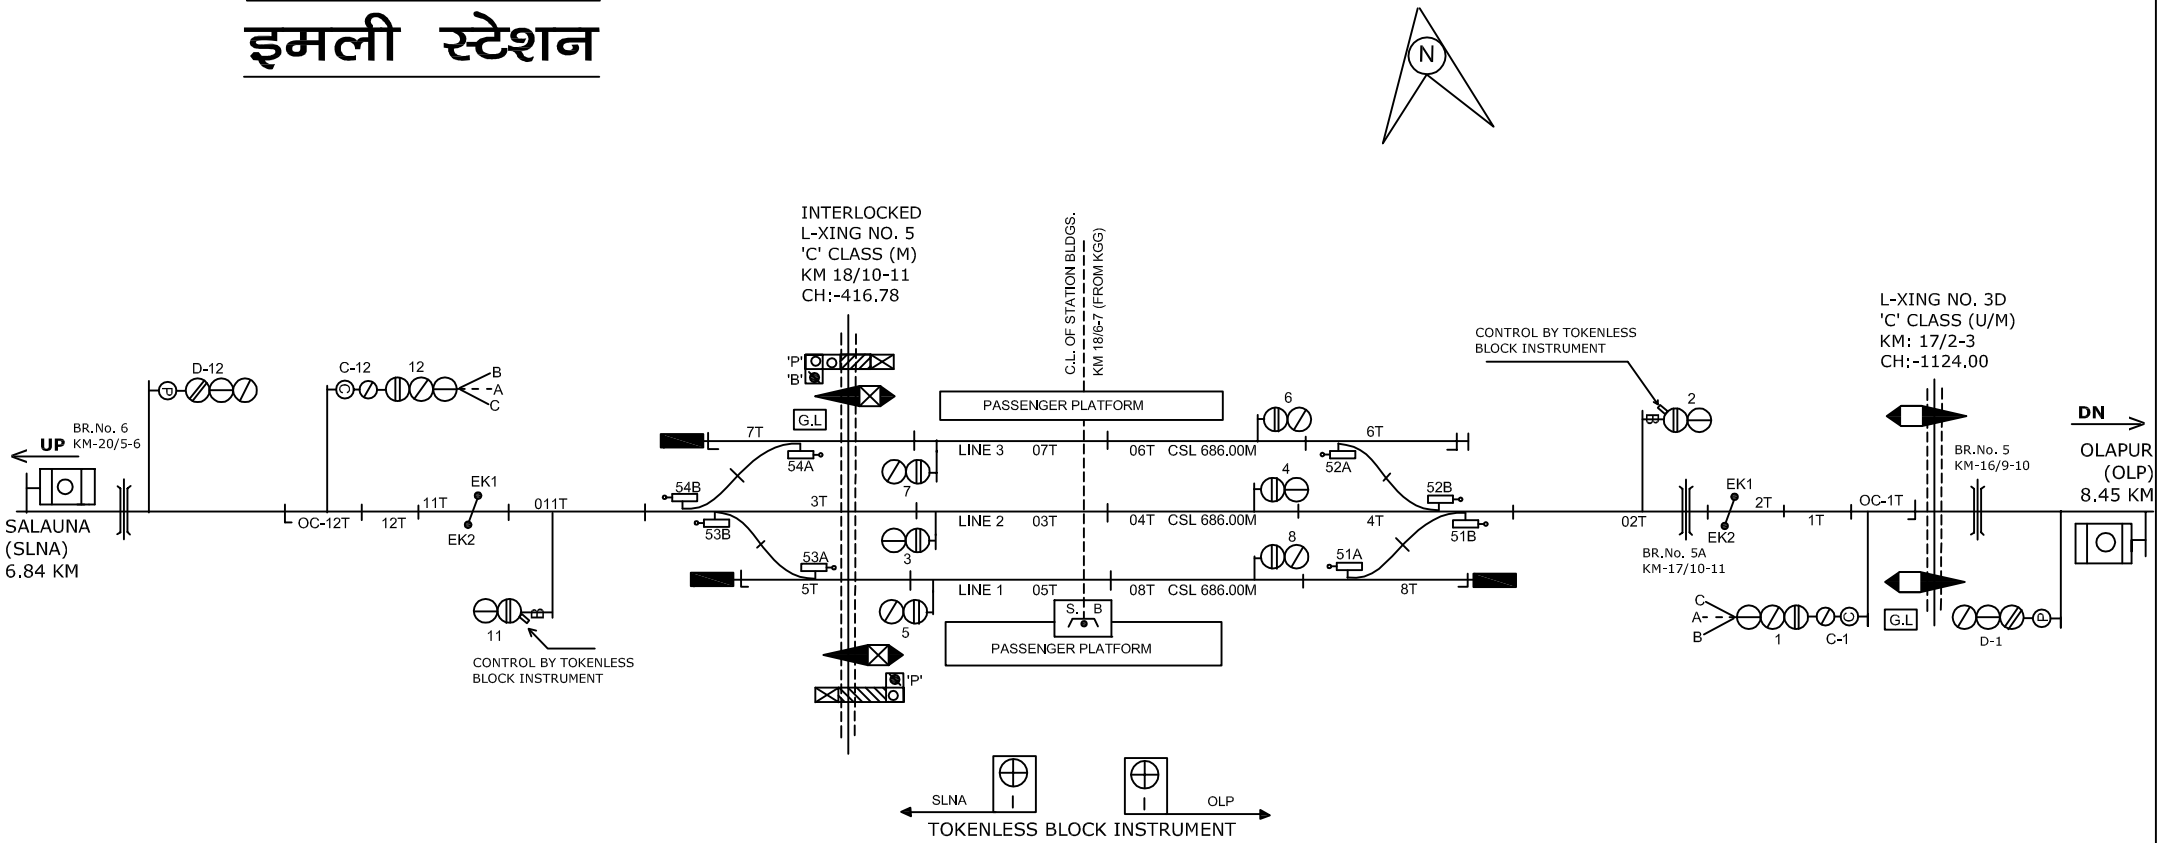

NOTE:
MAGNETO TELEPHONE PROVIDED BETWEEN PANEL CABIN & L.C. GATE NO.:-5'C' BETWEEN SLNA-IMLI.

CLASS OF STATION : B
STD OF SIG & INTERLOCKING: STD-II ®

EAST CENTRAL RAILWAY SAMASTIPUR DIVISION				STATION WORKING RULE DIAGRAM MACL, STD-II ®, CLASS 'B'	IMLI	SWRD NO.- DSTE/W/SPJ/ 2008/RD/15
	SR.DSTE/SPJ	DSTE/SPJ	SSE/SIG	TO SUIT SIP NO. ECR/SIP/SPJ/400/2006 ALT-IV *		