PURNEA COURT STATION
पुर्णिया कोर्ट स्टेशन

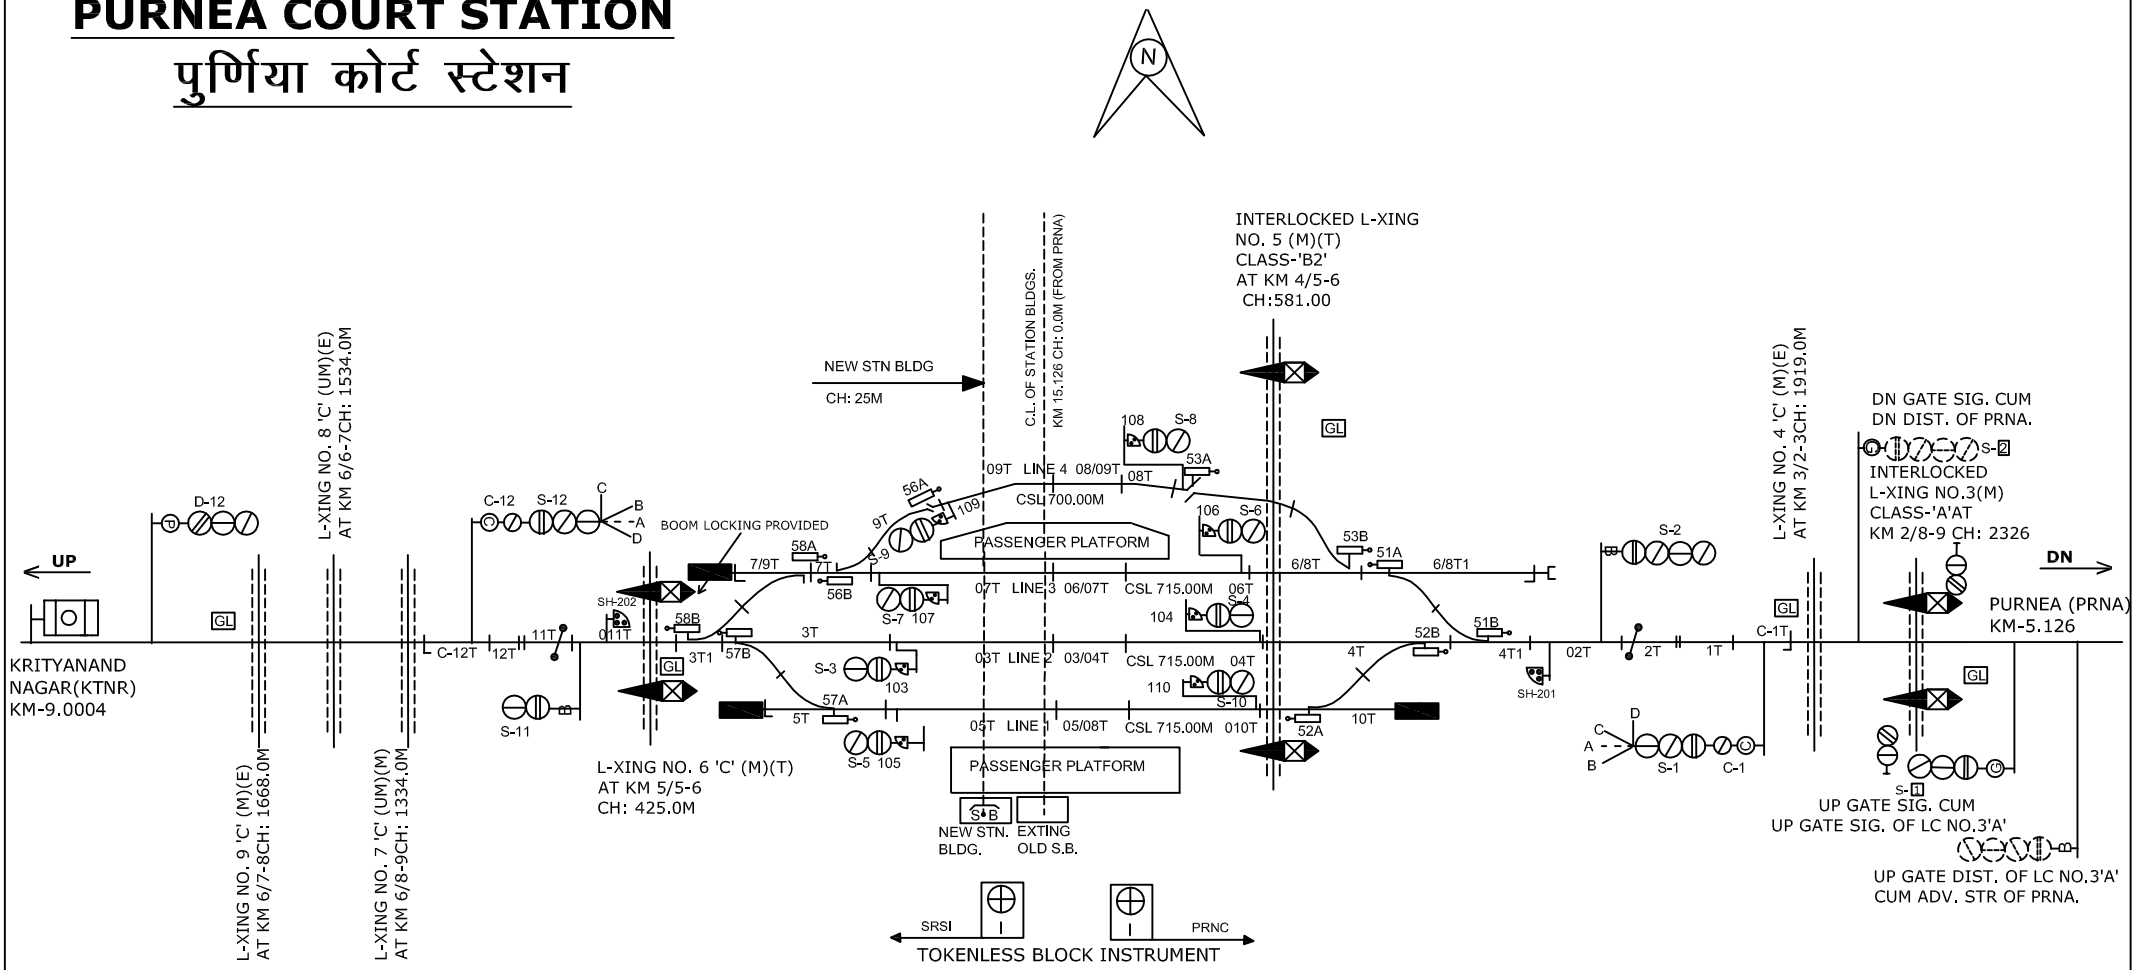

NOTE:-

MAGNETO TELEPHONE PROVIDED BETWEEN PANEL ROOM L.C. GATE NO. 3'A',4'C',5'B2', BETWEEN PRNC-PRNA AND 6'C',9'C' & 13'C' BETWEEN PRNC-KTNR.

CLASS OF STATION : B
STD OF SIG & INTERLOCKING: STD-II (R)

EAST CENTRAL RAILWAY SAMASTIPUR DIVISION				STATION WORKING RULE DIAGRAM MACL, STD-II (R) CLASS 'B'	**PURNEA COURT** पूर्णिया कोर्ट
	SR.DSTE/SPJ	DSTE/SPJ	SSE/SIG	TO SUIT SIP NO. ECR/SIP/SPJ/416/2015 ALT-III	SWRD NO.- DY.CSTE/CON/SPJ 2015/(R.D)/06