CHANPATIA STATION

चनपटिया स्टेशन

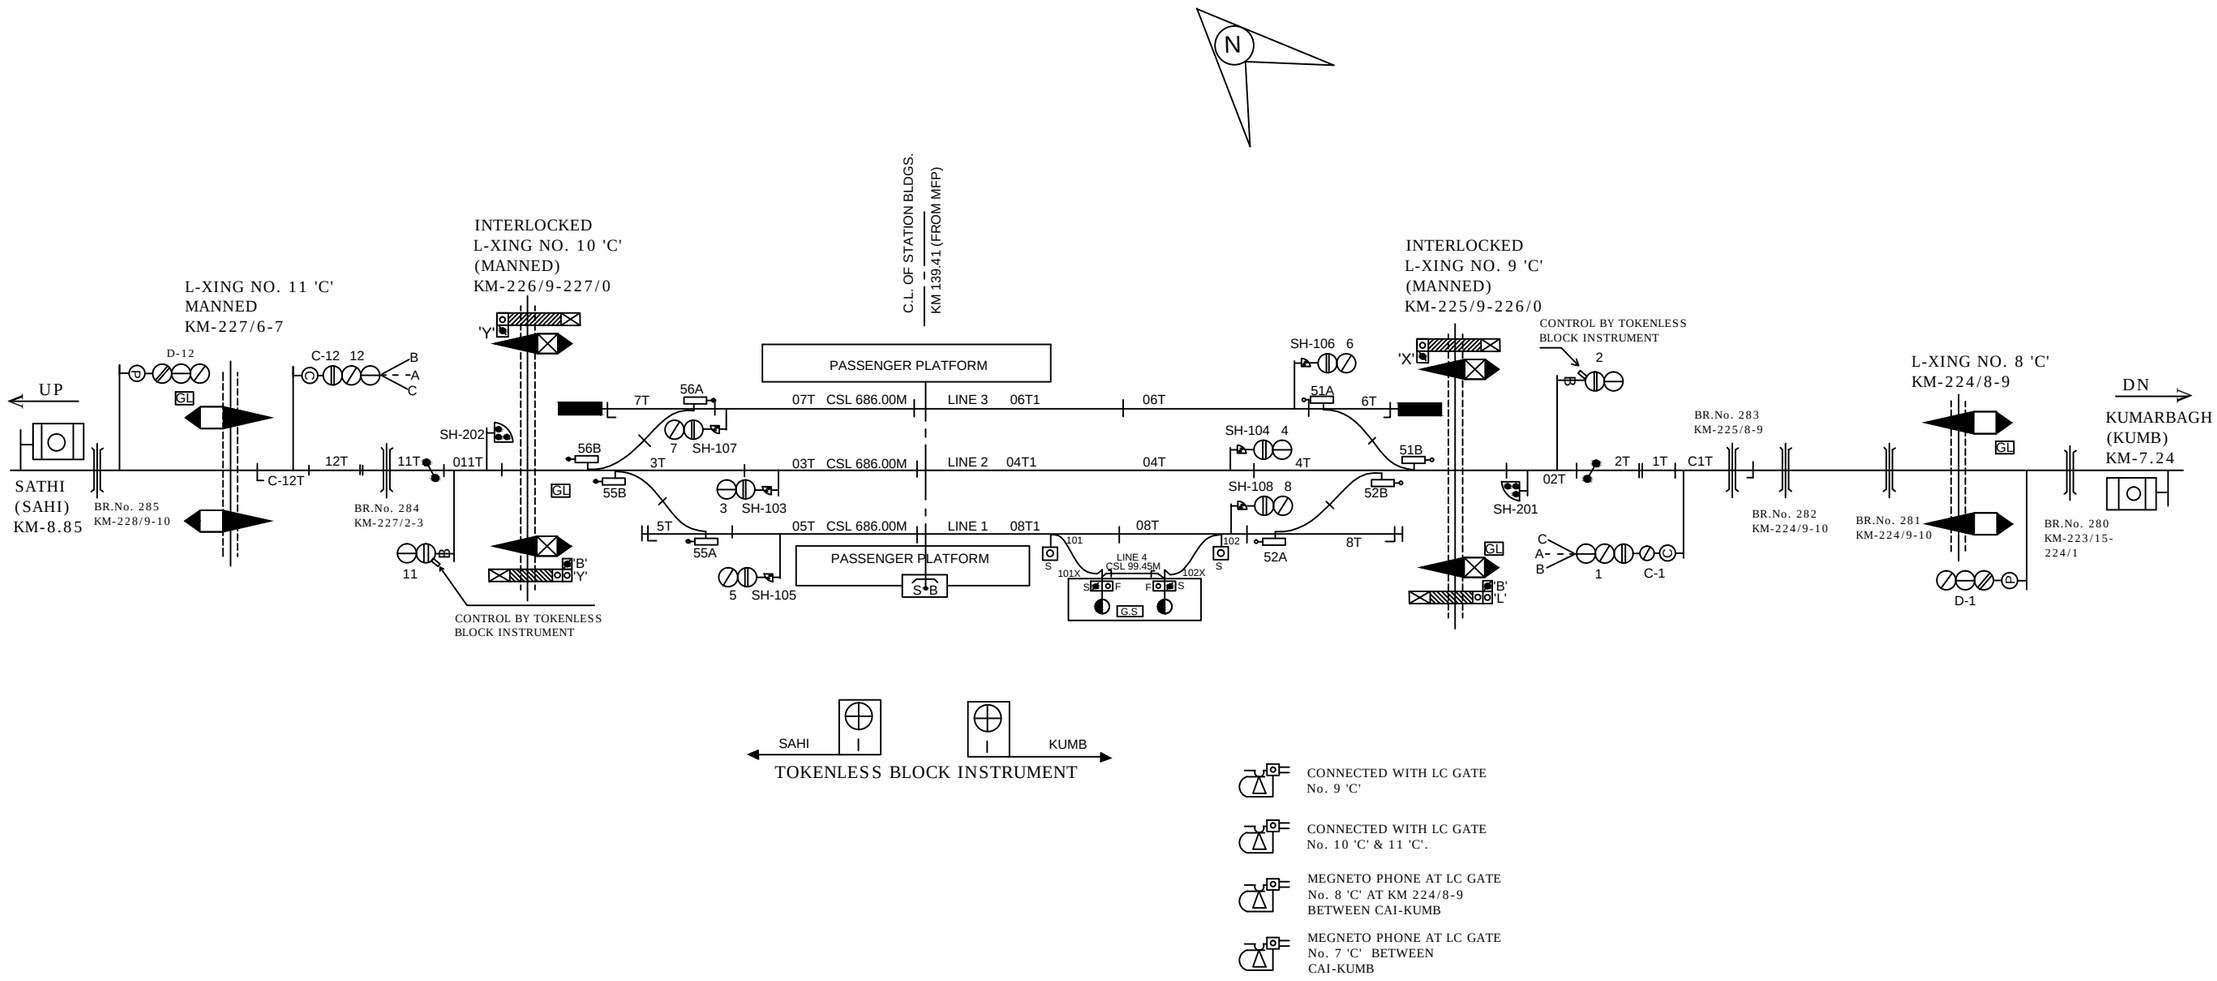

CLASS OF STATION : B
STD OF SIG & INTERLOCKING: STD-II Ⓡ

EAST CENTRAL RAILWAY SAMASTIPUR DIVISION				STATION WORKING RULE DIAGRAM MACL, STD-II Ⓡ CLASS 'B'	CHANPATIA	SWRD NO.- DY.CSTE/CON/ I/SPJ/ 2008(R.D.)/12.
	SR.DSTE/SPJ	DSTE/SPJ	JE/DRG	TO SUIT SIP NO. ECR/SIP/SPJ/341/2008 ALT-V		