GARHA STATION
गरहा स्टेशन

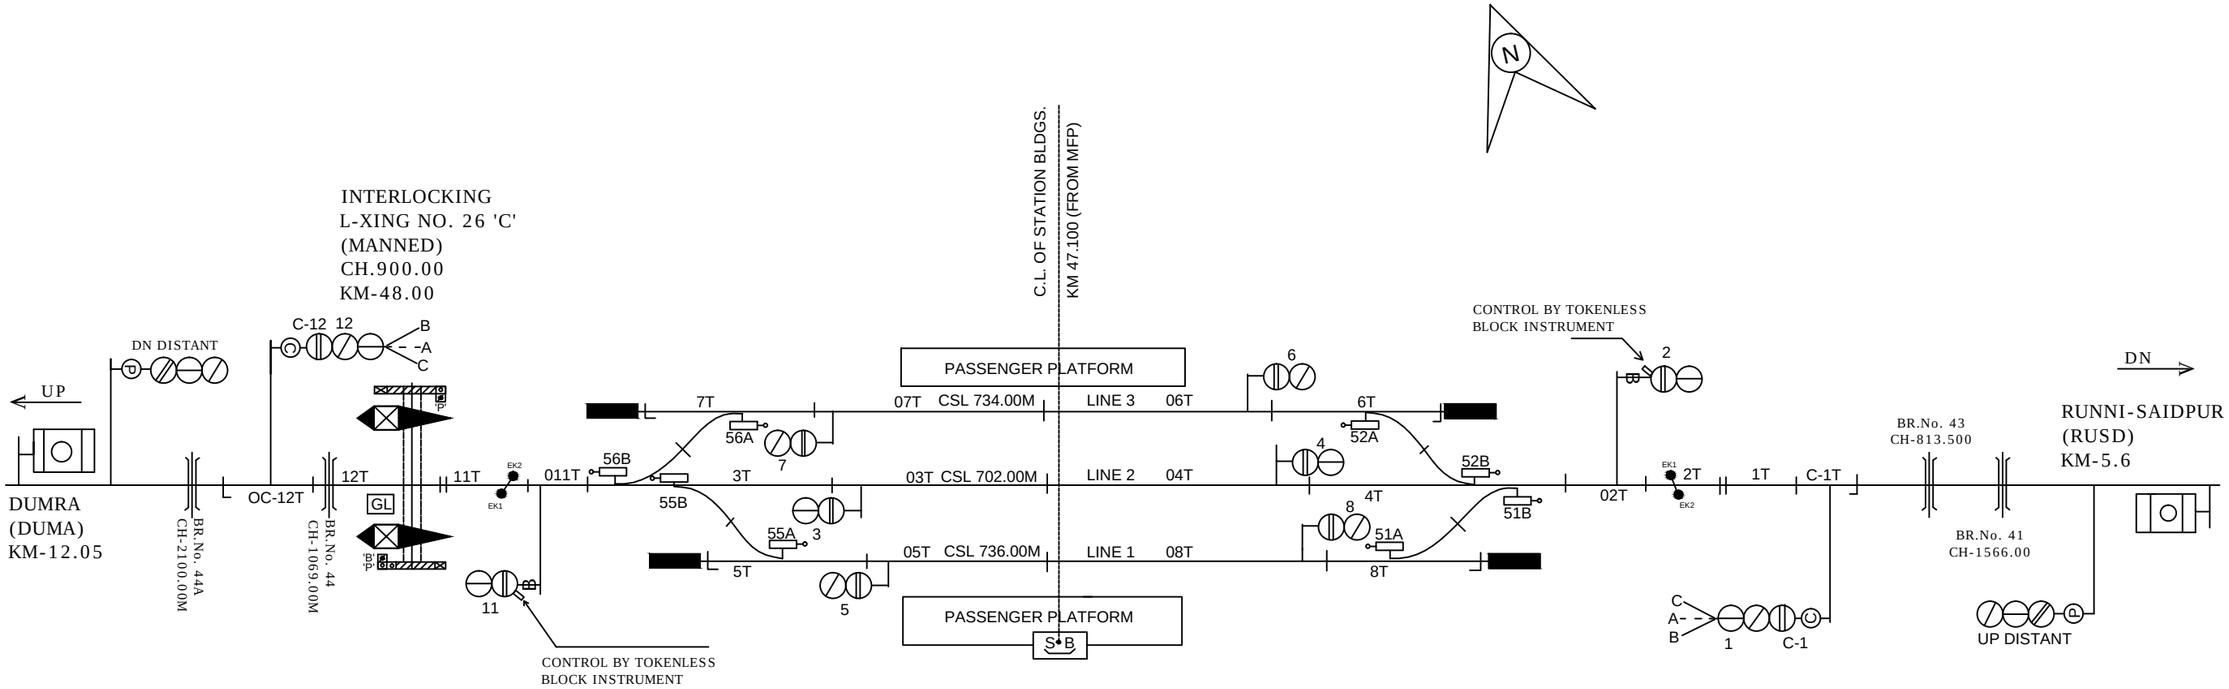

NOTE:-
MAGNETO TELEPHONE PROVIDED BETWEEN PANEL CABIN GATE NO.25,26,27,28,29.

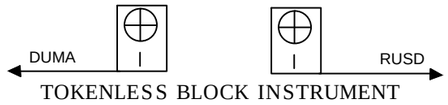

CLASS OF STATION : B
STD OF SIG & INTERLOCKING: STD-II Ⓡ

EAST CENTRAL RAILWAY SAMASTIPUR DIVISION				STATION WORKING RULE DIAGRAM MACL, STD-II Ⓡ, CLASS 'B'	GARHA	SWRD NO.- DY.CSTE/C-I/SPJ 2010/RD/11
	SR.DSTE/SPJ	DSTE/SPJ	JE/DRG	TO SUIT SIP NO. ECR/SIP/SPJ/439/2010 ALT-IV		