SARSI STATION
सरसी स्टेशन

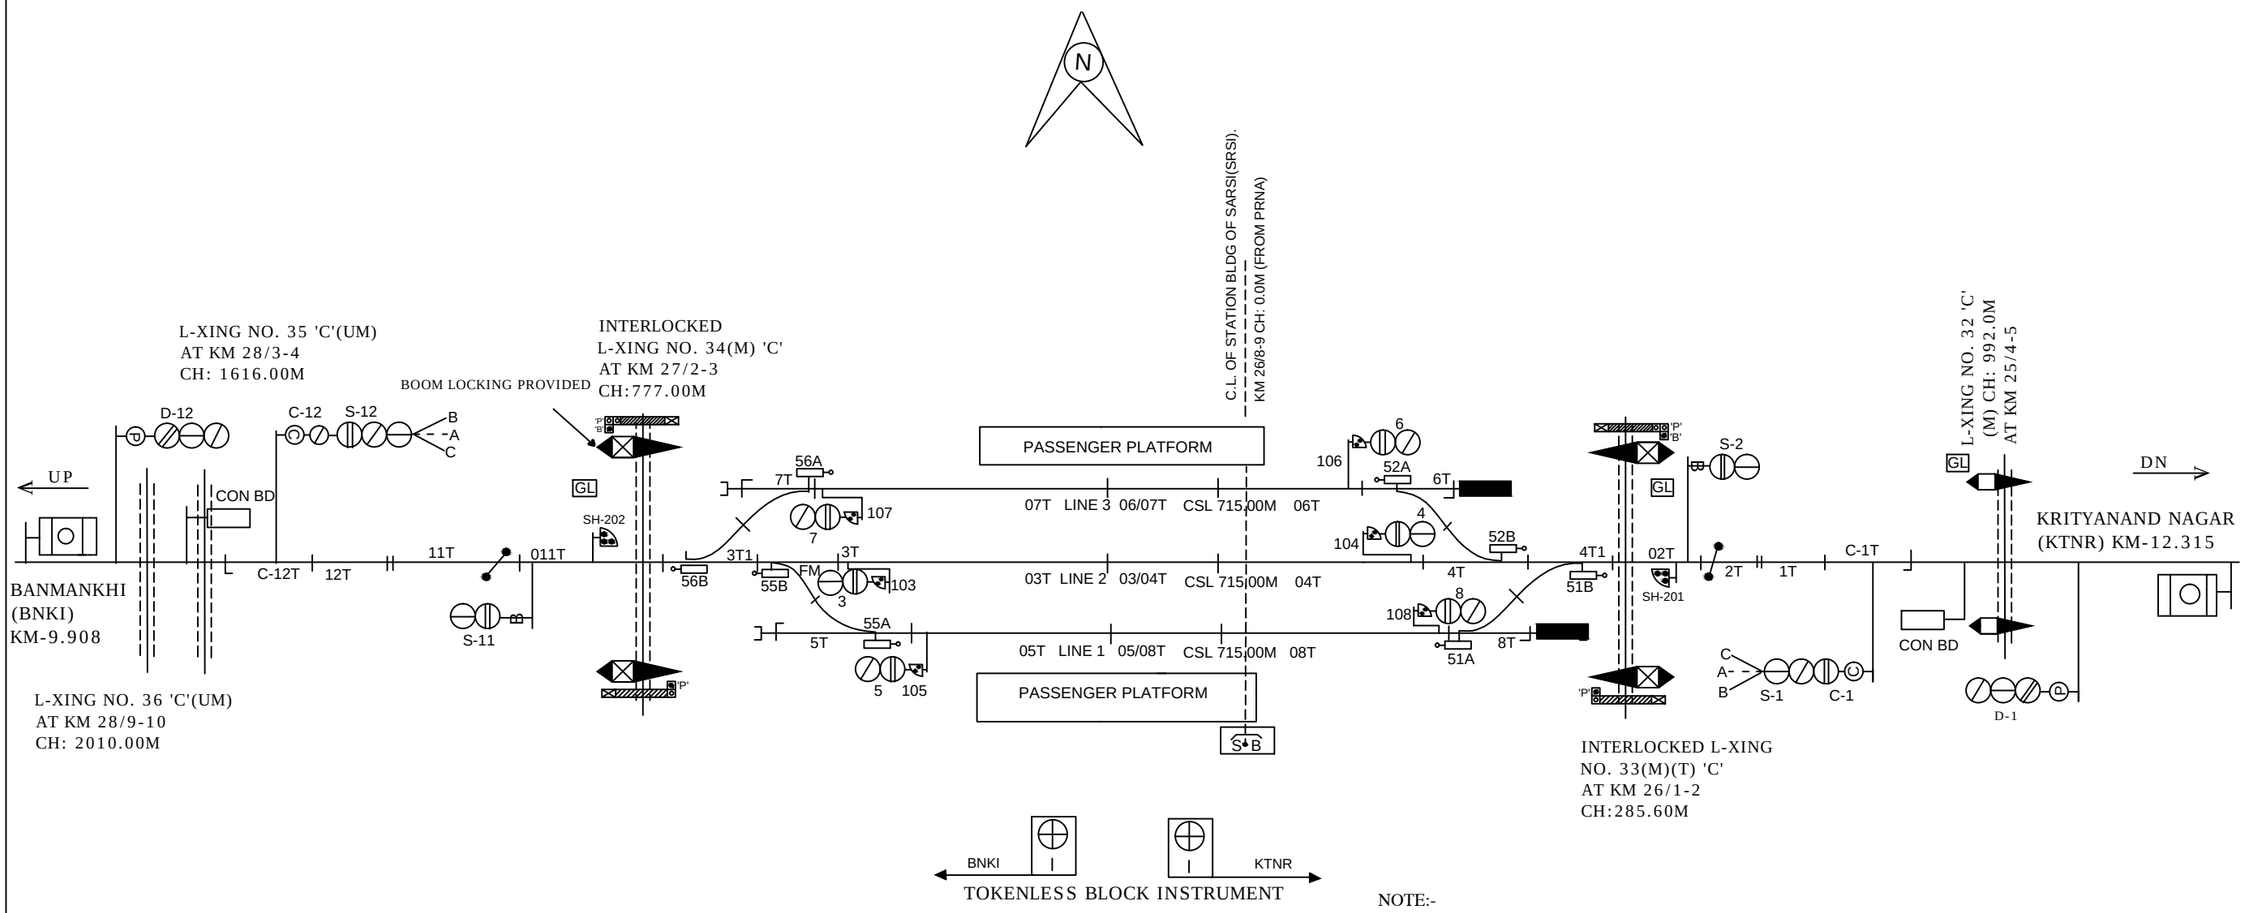

NOTE:-

MAGNETO TELEPHONE PROVIDED BETWEEN PANEL ROOM L.C. GATE NO.24'C', 25'C', 26'C', 27'C', 30'C', 32'C' & 33'C' BETWEEN SRSI-KTNR AND 34'C', 35'C', 36'C' & 37'C' BETWEEN BNKI-SRSI.

CLASS OF STATION : B
STD OF SIG & INTERLOCKING: STD-II Ⓡ

EAST CENTRAL RAILWAY SAMASTIPUR DIVISION				STATION WORKING RULE DIAGRAM MACL, STD-II Ⓡ, CLASS 'B'	SARSI	SWRD NO.- DY.CSTE/CON/SPJ 2015/(R.D)/05
	SR.DSTE/SPJ	DSTE/SPJ	JE/DRG	TO SUIT SIP NO. ECR/SIP/SPJ/414/2015 ALT-III		