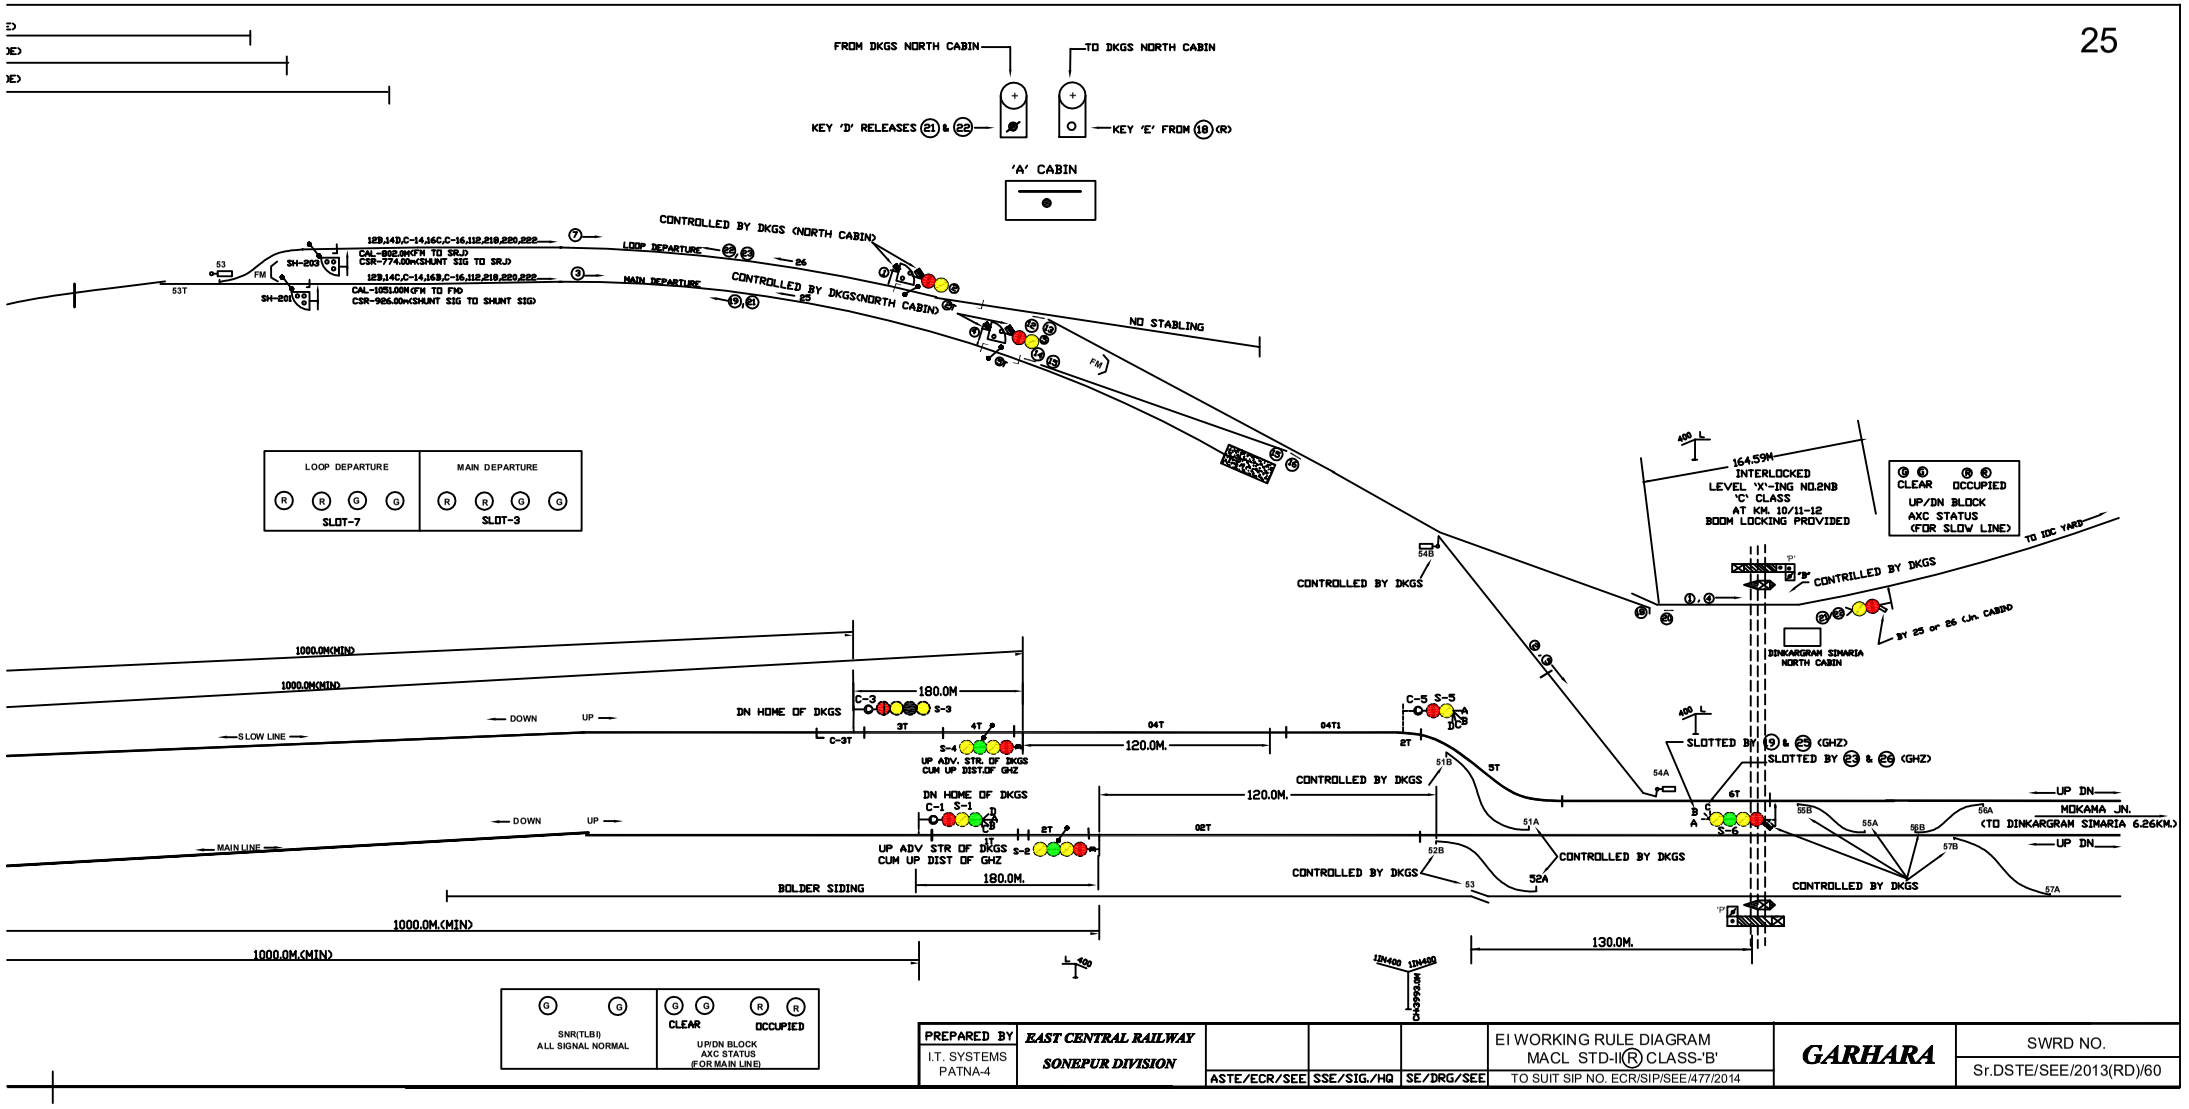

PREPARED BY I.T. SYSTEMS PATNA-4	*EAST CENTRAL RAILWAY* *SONEPUR DIVISION*				EI WORKING RULE DIAGRAM MACL STD-II(R) CLASS-'B'	*GARHARA*	SWRD NO.
		ASTE/ECR/SEE	SSE/SIG./HQ	SE/DRG/SEE	TO SUIT SIP NO. ECR/SIP/SEE/477/2014		Sr.DSTE/SEE/2013(RD)/60