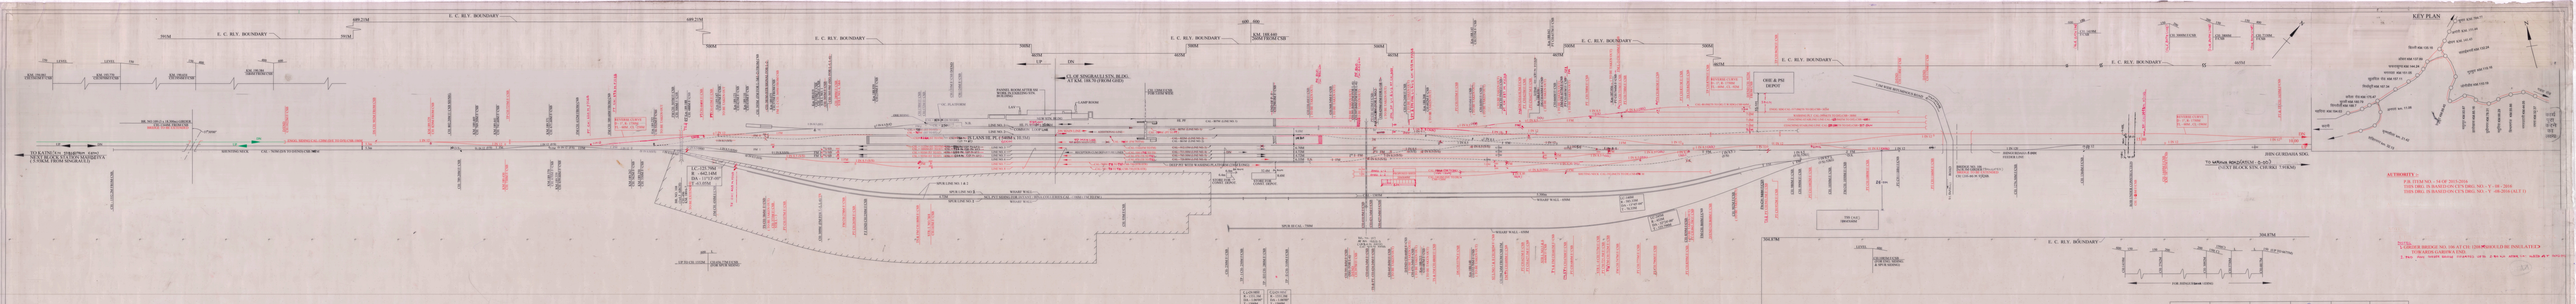

INFRINGEMENT TABLE

S.NO.	NAME OF STRUCTURE WHICH INFRINGES	CHAINAGE OF EXISTING GRADIENT	CHAINAGE OF PROPOSED GRADIENT	DETAILS OF DIMENSION INFRINGING: MAXIMUM END MINIMUM	EXISTING ACTUAL DIMENSION	AMOUNT OF INFRINGEMENT	ITEM NO. OF S.O.D.
1.	GRADIENT WITH IN STATION YARD (MAHADIYA END)	—	—	1 IN 400 (0.25%)	—	NIL	IRSOD (1978)MM. GAUGE(B.G.)REVISED -2004 CH II IT NO.2
2.	GRADIENT WITH IN STATION YARD (GARHWA END)	—	— (KR – 0.63)	1 IN 400 (0.25%)	1 IN 158	0.147%	IRSOD (1978)MM. GAUGE(B.G.)REVISED -2004 CH II IT NO.2