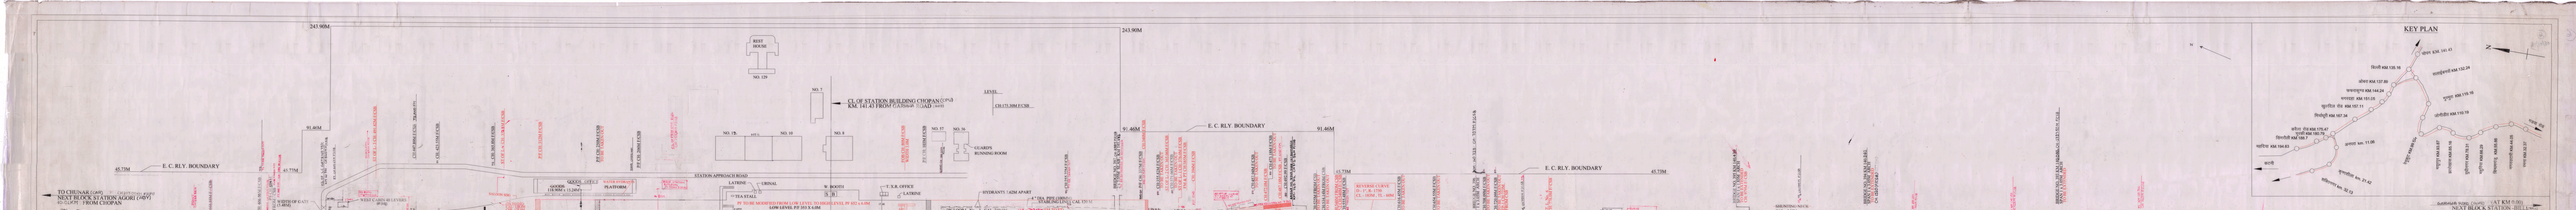
243.90M
91.46M
65.75M
E. C. RLY. BOUNDARY
TO CHUNAR (G69)
NEXT BLOCK STATION AGORI (G85Y)
01-714(PT) / FROM CHOPAN
REST HOUSE
NO. 129
CL OF STATION BUILDING CHOPAN (CPN)
KM. 141.413 FROM CUTBACK (G.A.D. 1969)
LEVEL
CH 173.30M FCSB
NO. 7
NO. 7B
NO. 10
NO. 8
NO. 37
NO. 36
GUARD'S RUNNING ROOM
GOODS SHED
PLATFORM
STATION APPROACH ROAD
LATRINE
URINAL
W. BOOTH
T. S. R. OFFICE
CABINET
STATION MASTER
SIGNALLER
TO CHOPAN
TO ROBERTS GANJ
TO DPRQ
WEST CABIN 48 LEVERS
LOW LEVEL PF 355 X 4.8M
HIGH LEVEL PF 500 X 4.8M
HYDRANTS 142M APART
CAT 355/U
CAT 355/D
CAT 355/U
CAT 355/D
CAT 355/U
CAT 355/D