TANKUPPA (TKN)

END PANEL MACLS.'B' CLASS .STD-III .

DATE OF COMMISSIONING:-25.03.1996

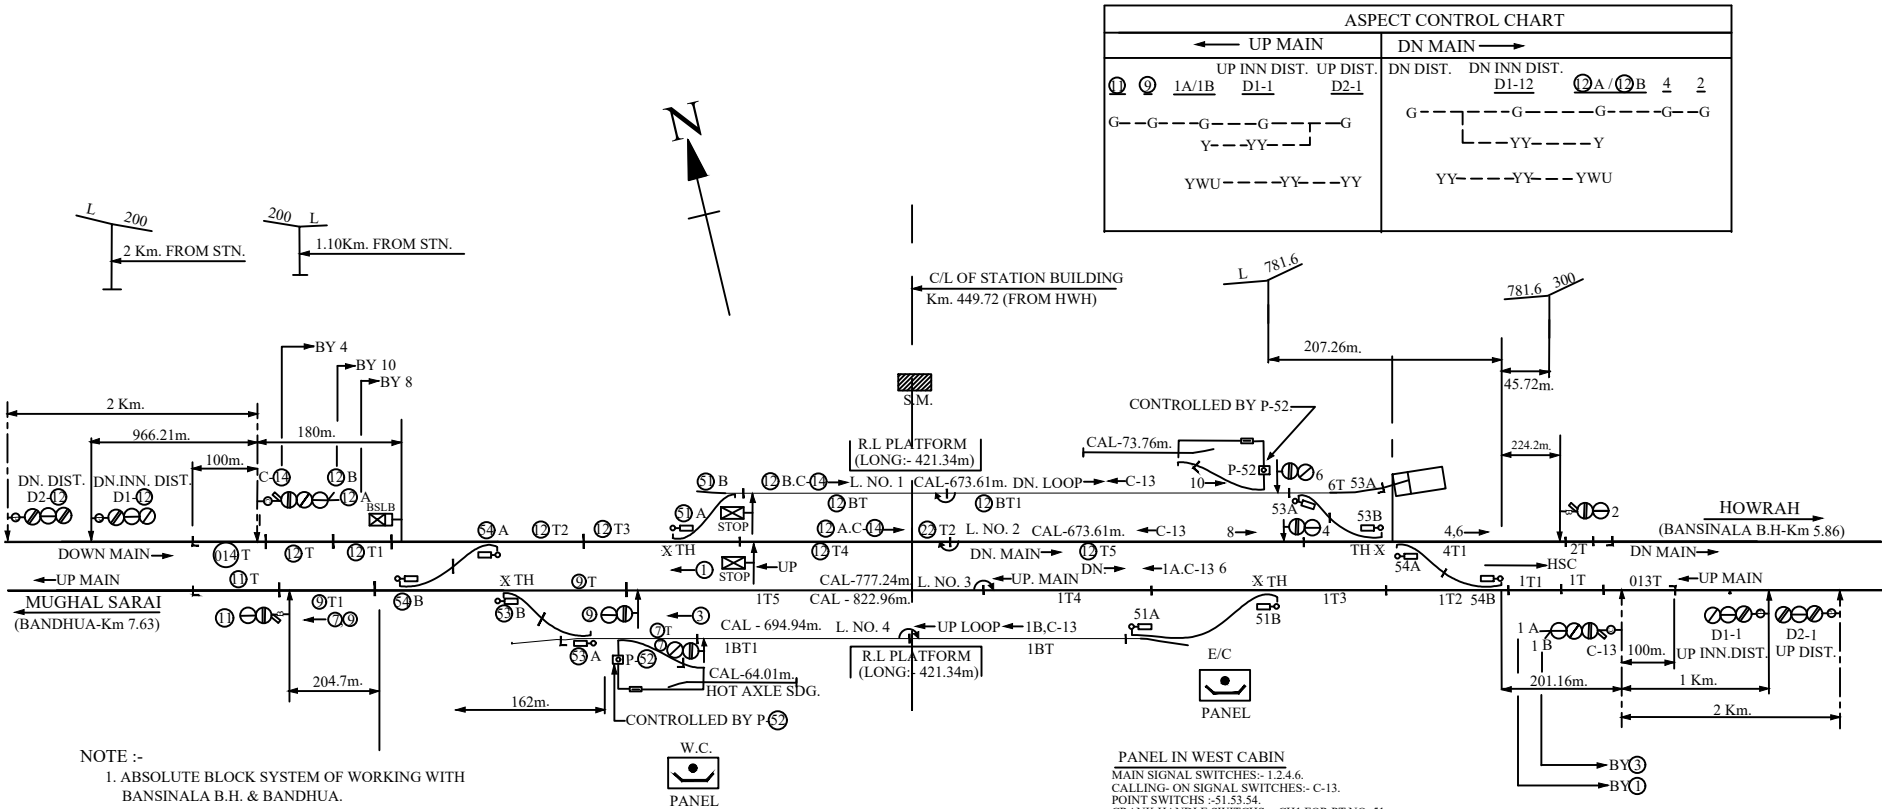

NOTE :-

1. ABSOLUTE BLOCK SYSTEM OF WORKING WITH BANSINALA B.H. & BANDHUA.
2. DOUBLE LINE BLOCK INSTRUMENT WITH BANSINALA B.H. 8 BANDHUA LOCATED AT EAST PANEL CABIN & WEST PANEL CABIN RESPECTIVELY.
3. i) MAGNETO TELEPHONE PROVIDED WITH S.M, EAST & WEST PANEL CABIN
3. ii) CONTROL TELEPHONE PROVIDED AT S.M's OFFICE, EAST & WEST PANEL CABIN

PANEL IN WEST CABIN

MAIN SIGNAL SWITCHES:- 1.2.4.6.12.
POINT SWITCHS :-51.53.54.
CRANK HANDLE SWITCHS :- CH1 FOR PT.NO.51
CH2 FOR PT.NO.53
CH3 FOR PT.NO.54
KEY LOCK SWITCHES:-P-52.
SLOT SWITCHES:-10.
CALLING- ON SIGNAL SWITCHES:- C-13.

PANEL IN WEST CABIN

MAIN SIGNAL SWITCHES:- 1.2.4.6.
CALLING- ON SIGNAL SWITCHES:- C-13.
POINT SWITCHS :-51.53.54.
CRANK HANDLE SWITCHS :- CH1 FOR PT.NO. 51
CH2 FOR PT.NO. 53
CH3 FOR PT.NO. 54
KEY LOCK SWITCHES:-P-52.