PAGE:- 1

PAGE:- 2

KATRASGARH (KTH)

MACLS 'B' CLASS STD- II (R)

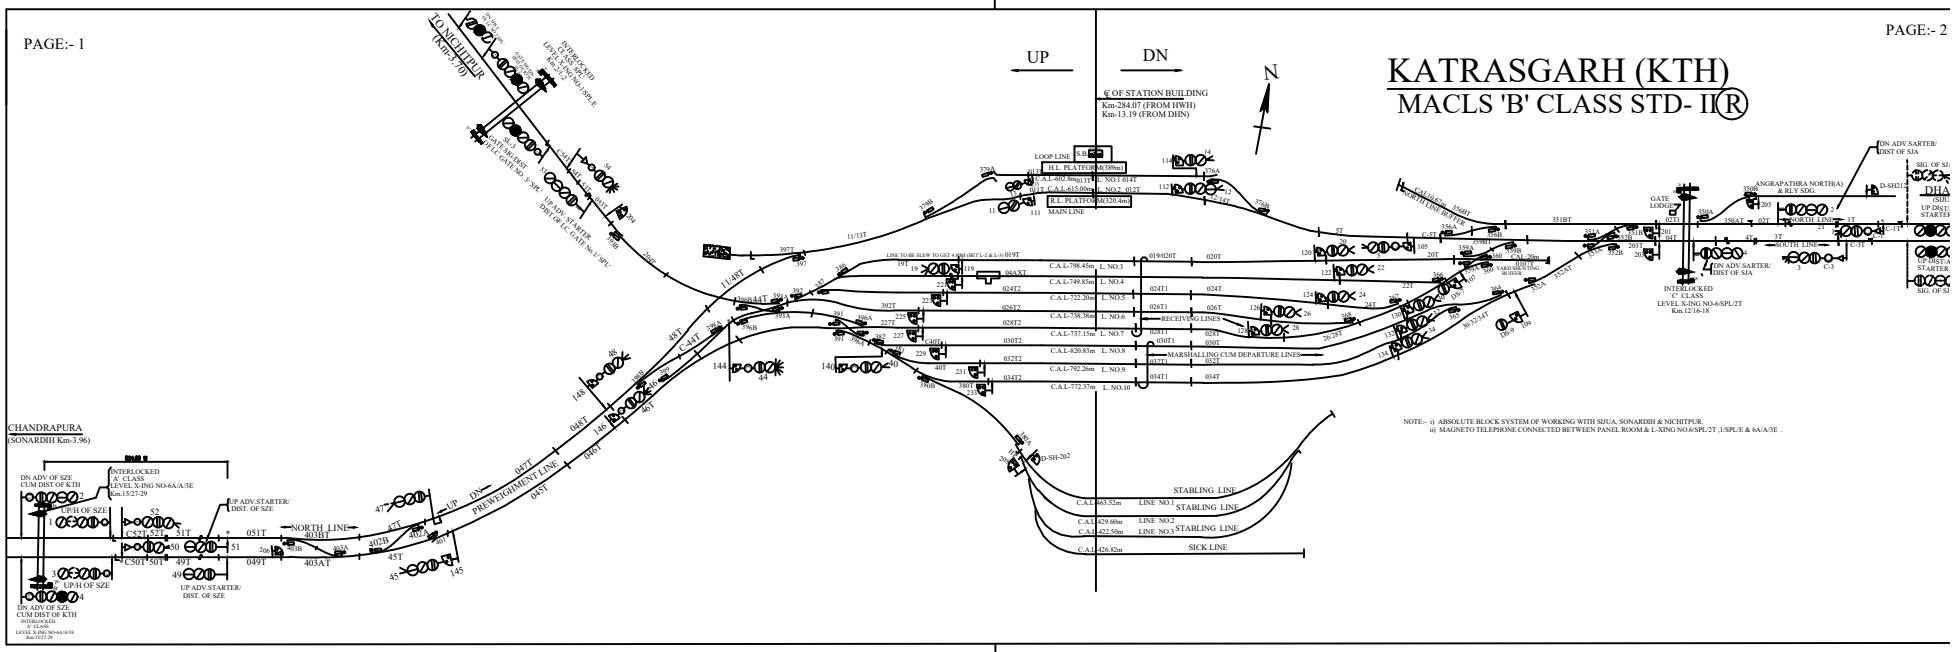

NOTE:- i) ABSOLUTE BLOCK SYSTEM OF WORKING WITH SIJUA, SONARDIH & NICHITPUR.
ii) MAGNETO TELEPHONE CONNECTED BETWEEN PANEL ROOM & L-XING NO.6/SPL/2T ,1/SPL/E & 6A/A/3E .