KAPARPURA STATION
कपरपुरा स्टेशन

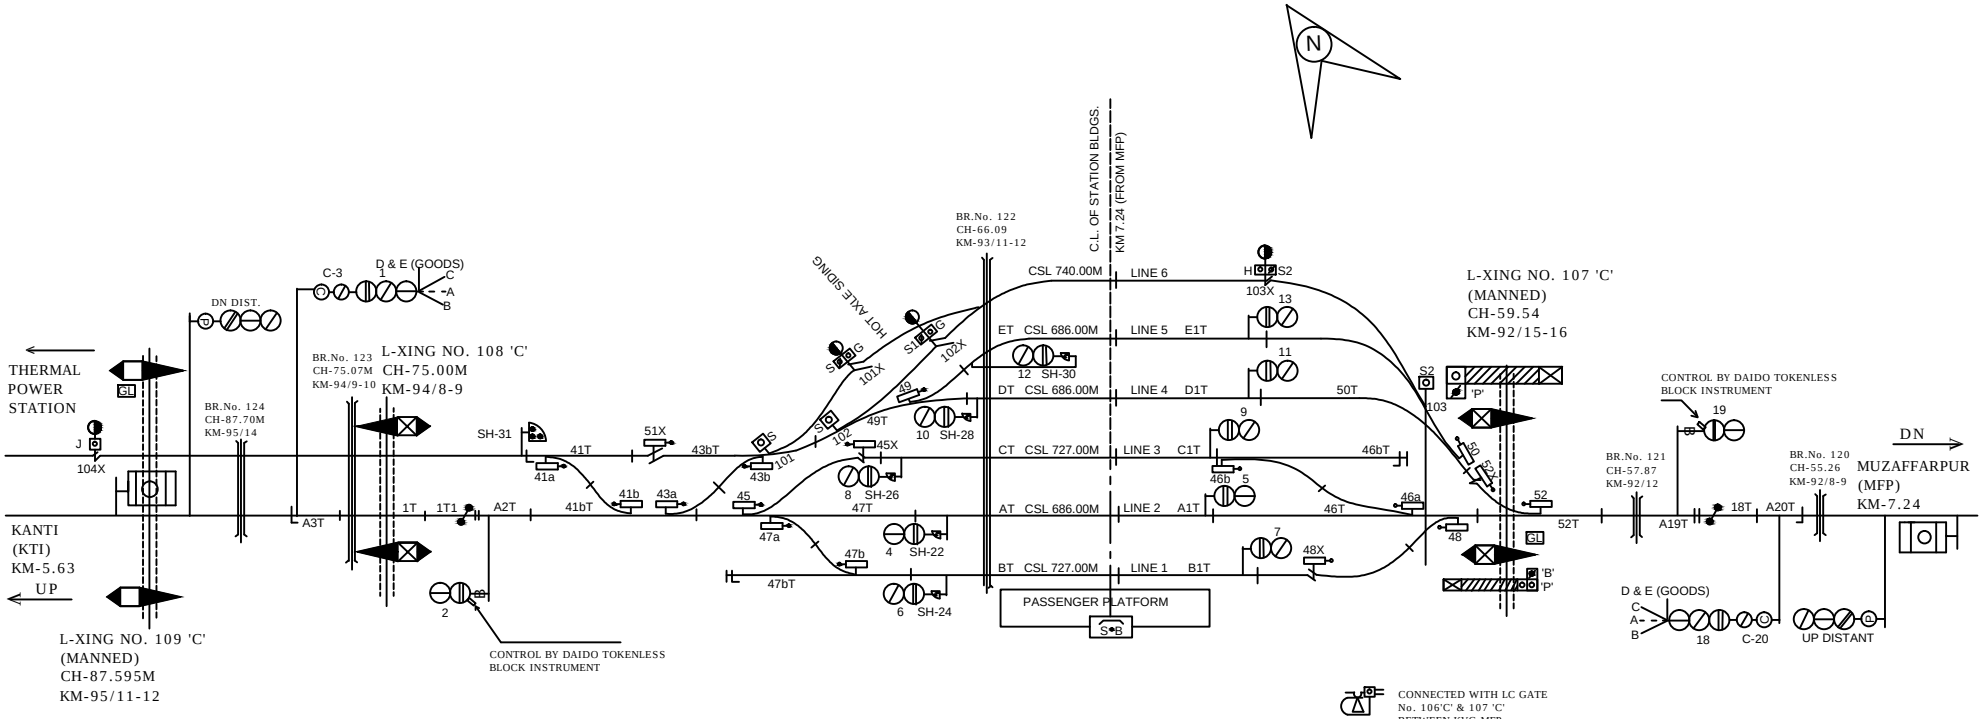

CONNECTED WITH LC GATE No. 106'C' & 107 'C' BETWEEN KVC-MFP

CONNECTED WITH LC GATE No. 108'C' & 109 'C'. BETWEEN KVC-KTI

DAIDO TOKENLESS BLOCK INSTRUMENT WITH SSDAC

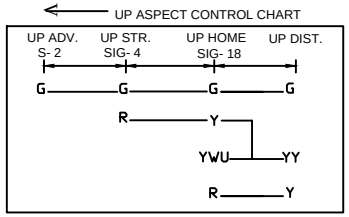

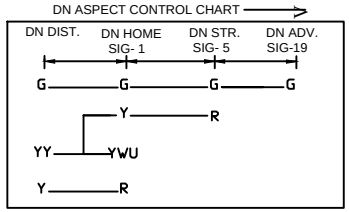

CLASS OF STATION : B
STD OF SIG & INTERLOCKING: STD-II Ⓡ

EAST CENTRAL RAILWAY SAMASTIPUR DIVISION				STATION WORKING RULE DIAGRAM MACL, STD-II Ⓡ, CLASS 'B'	KAPARPURA	SWRD NO.- DSTE/SPJ/2002 (RD) 01
	SR.DSTE/SPJ	DSTE/SPJ	JE/DRG	TO SUIT SIP NO. ECR/SIP/SPJ/324/2007 ALT-L		