SEMRA STATION
सेमरा स्टेशन

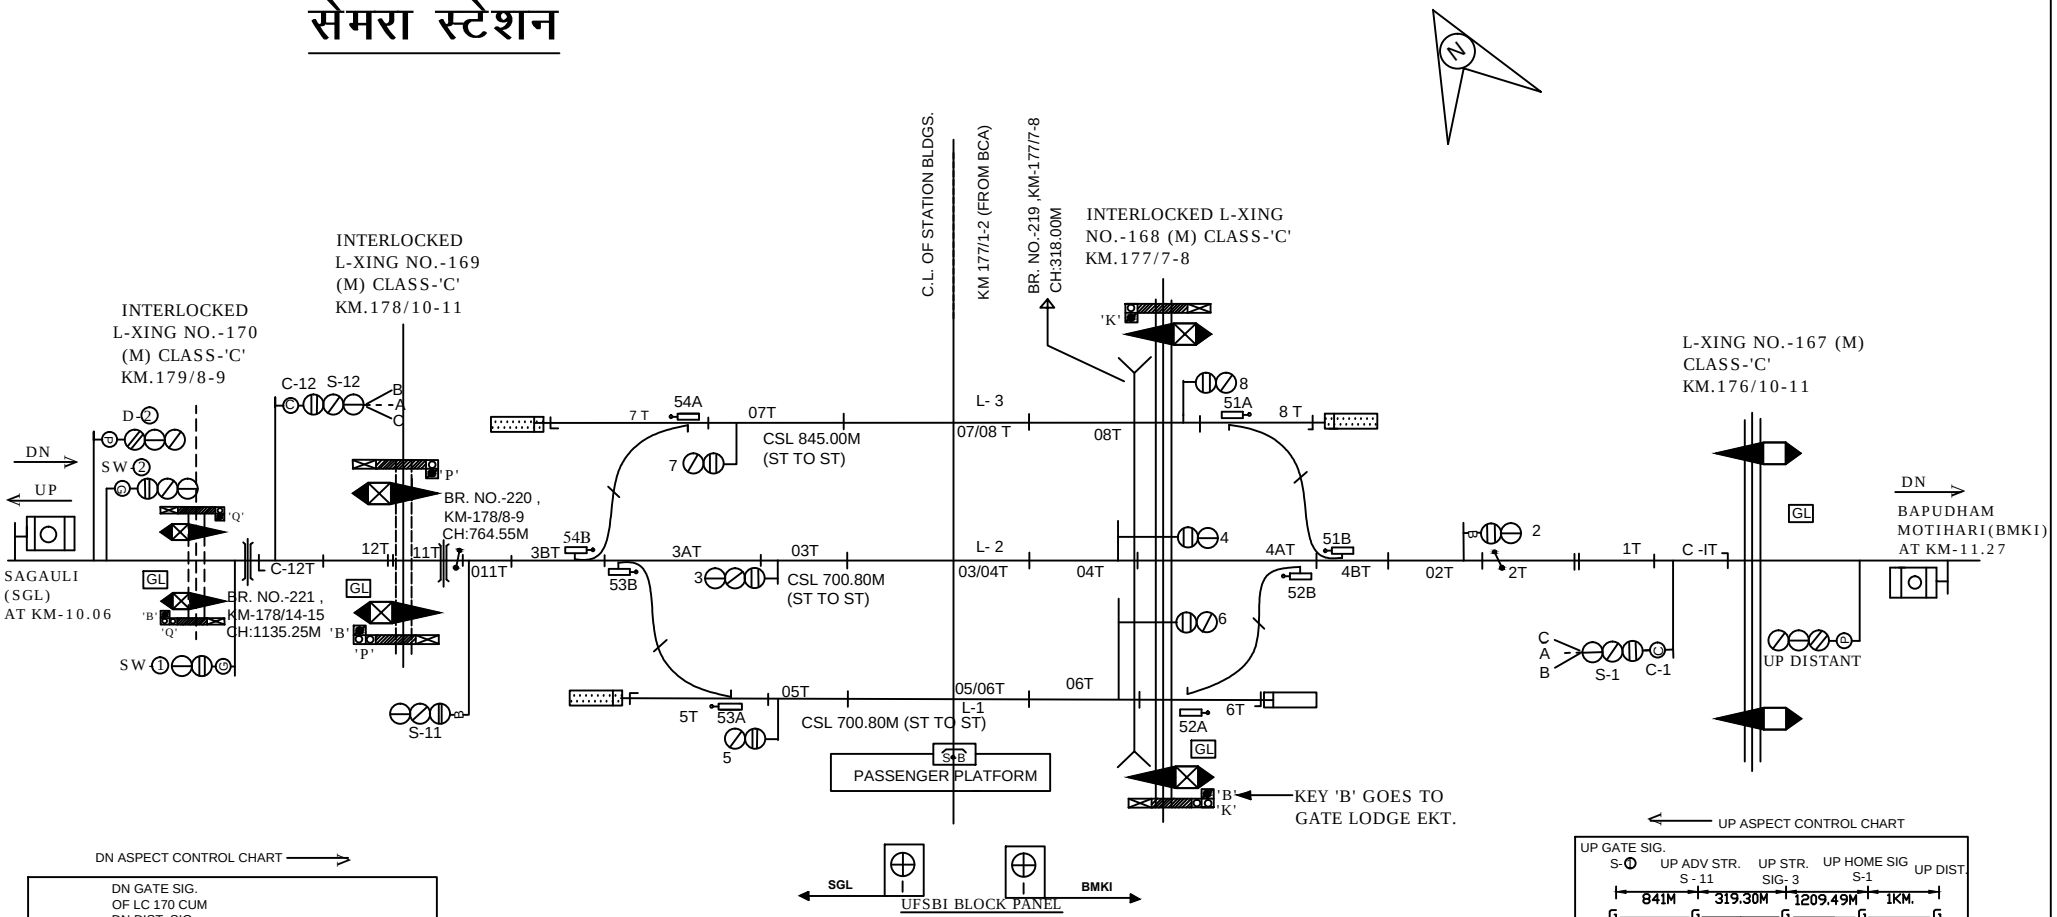

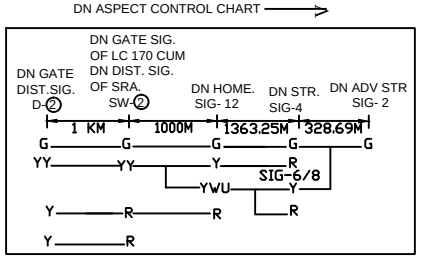

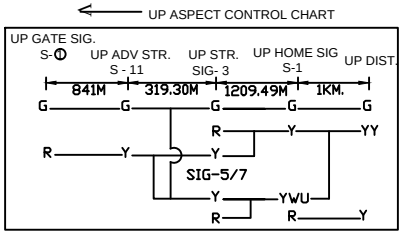

NOTE:-

MAGNETO TELEPHONE CONNECTED BETWEEN PANEL CABIN AND GATE NO.165'C',166'C' 167'C',168,169'C',170'C' &171'C'.

CLASS OF STATION-CLASS-'B'
STANDAREAD OF INTERLOCKING-STD-II®

EAST CENTRAL RAILWAY SAMASTIPUR DIVISION				STATION WORKING RULE DIAGRAM MACL, STD-II (R) , CLASS 'B'	SEMRA (SRA)	SWRD NO.- SR.DSTE/SPJ 2010(RD)/4
	Sr.DSTE/SPJ	DSTE/SPJ	JE/DRG	TO SUIT SIP NO. ECR/SIP/SPJ/336/2010 ALT-F		