CHAMUA STATION
चमुआ स्टेशन

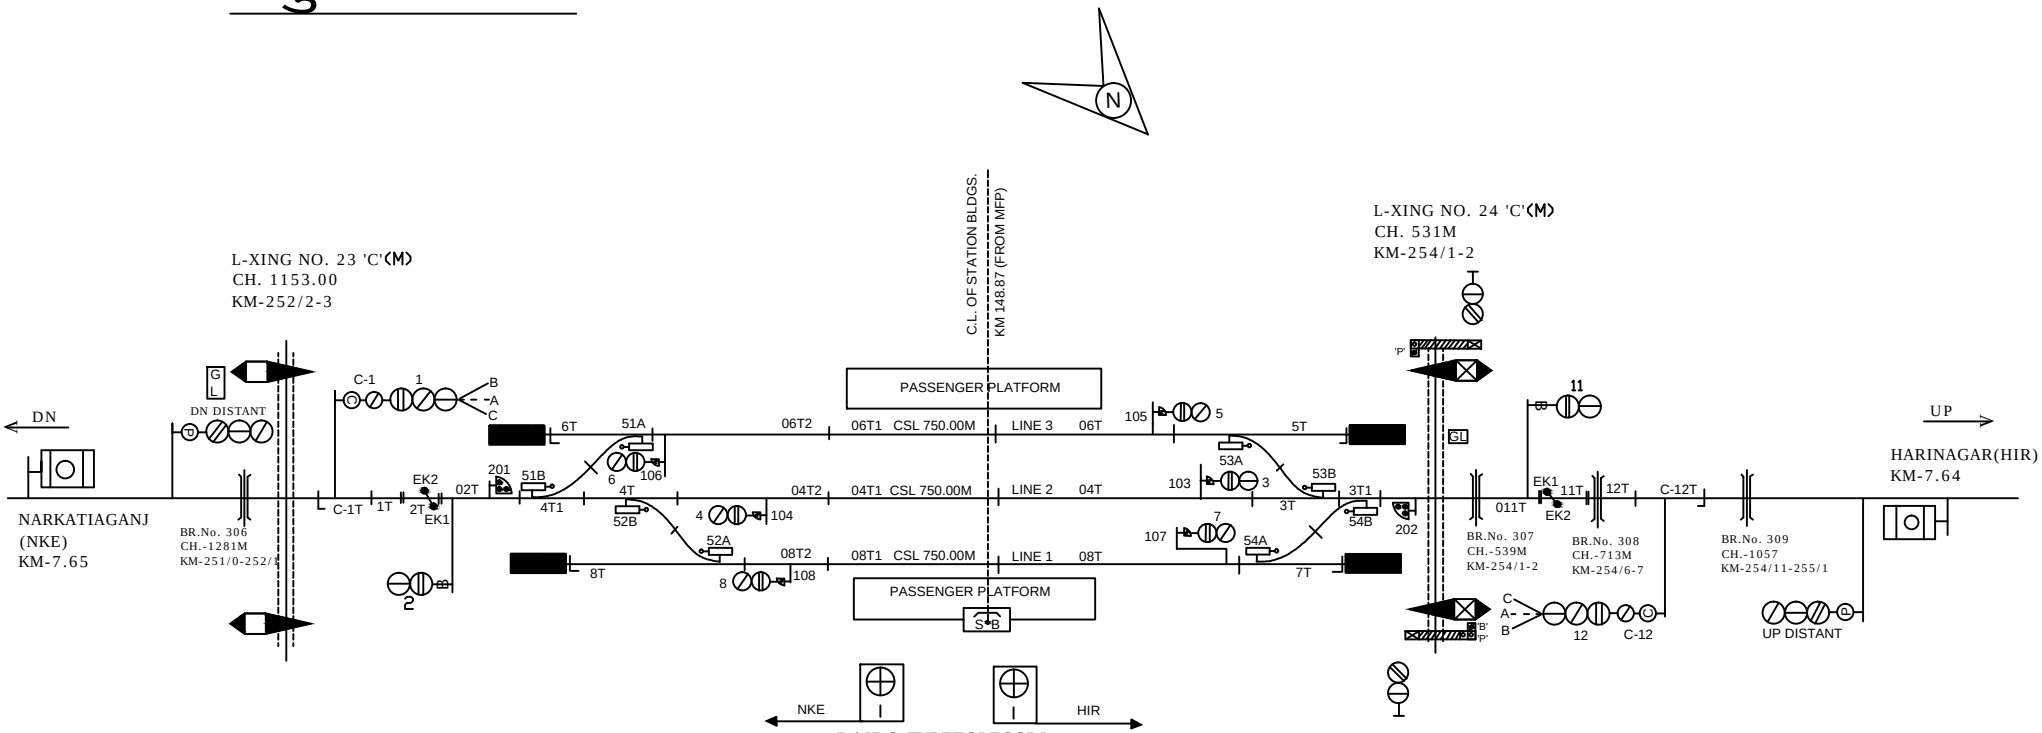

CONNECTED WITH LC GATE
No. 23 'C' AND 22

MEGNETO PHONE AT LC GATE
No. 24 'C', 25

DN ASPECT CONTROL CHART

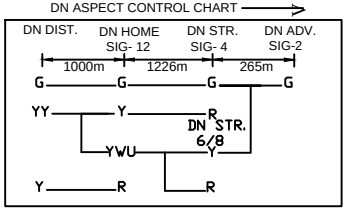

UP ASPECT CONTROL CHART

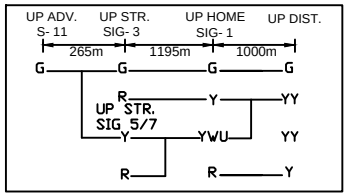

CLASS OF STATION : B
STD OF SIG & INTERLOCKING: STD-II (R)

EAST CENTRAL RAILWAY SAMASTIPUR DIVISION				STATION WORKING RULE DIAGRAM MACL, STD-II (R) CLASS 'B'	CHAMUA	SWRD NO.- SR.DSTE/SPJ 2019(RD)/06
	SR.DSTE/SPJ	DSTE/SPJ	JE/DRG	TO SUIT SIP NO. ECR/SIP/SPJ/460/2019 ALT-NIL		