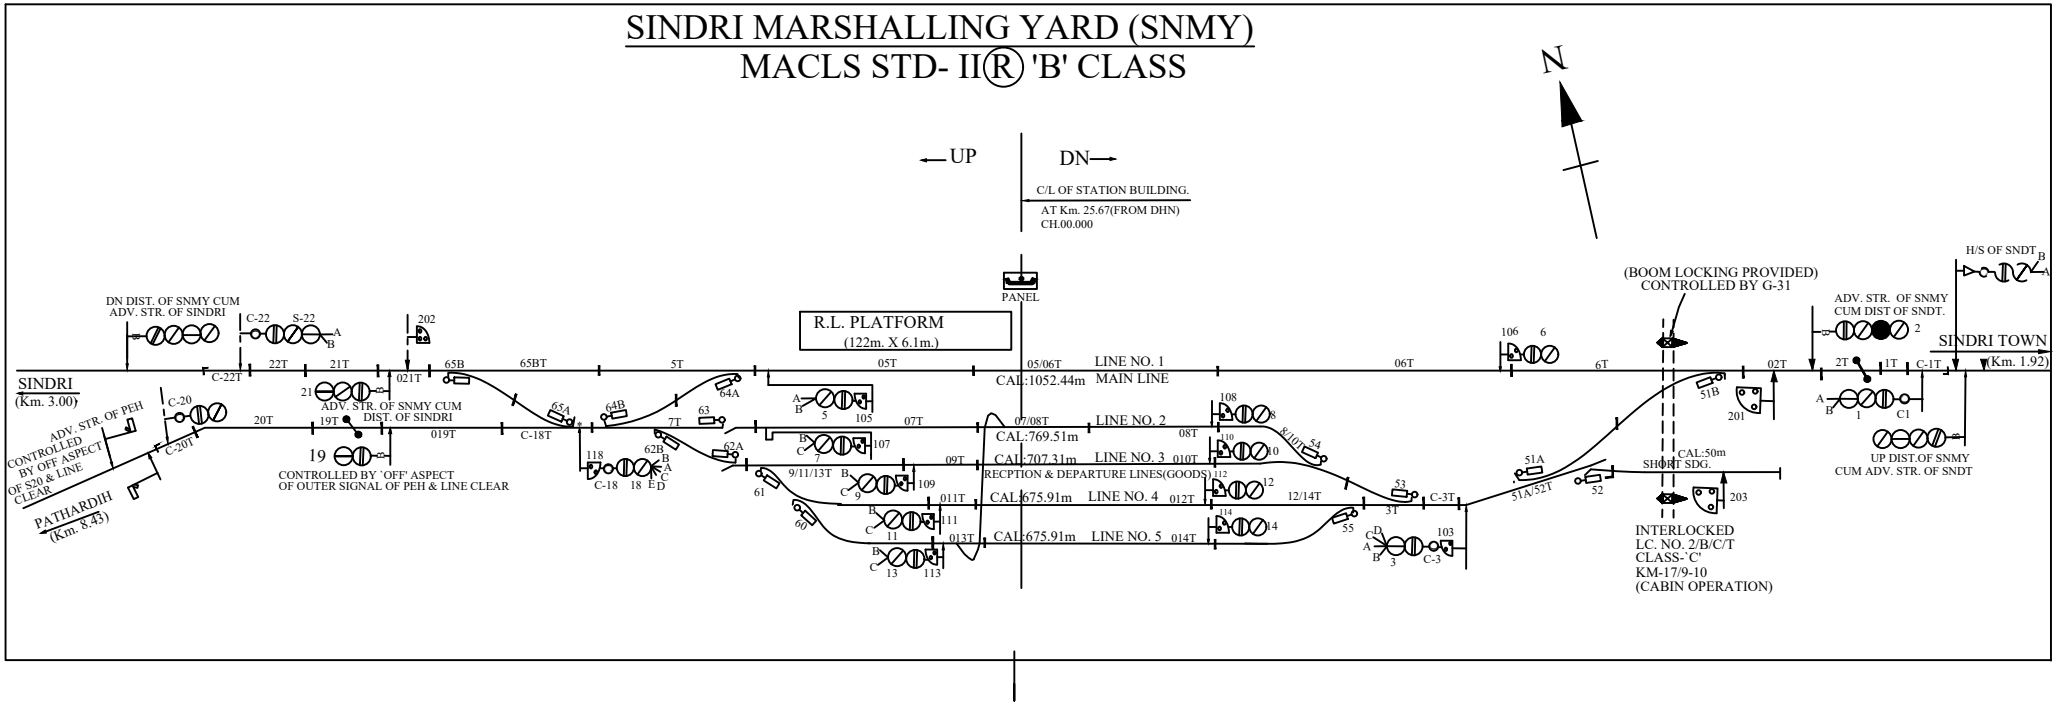SINDRI MARSHALLING YARD (SNMY)
MACLS STD- II Ⓡ 'B' CLASS