सासाराम (SSM)

MACLS,"B" CLASS, STD-III
DOC-28.08.19
SWRD No.Dy.CSTE/DDU/01-2016

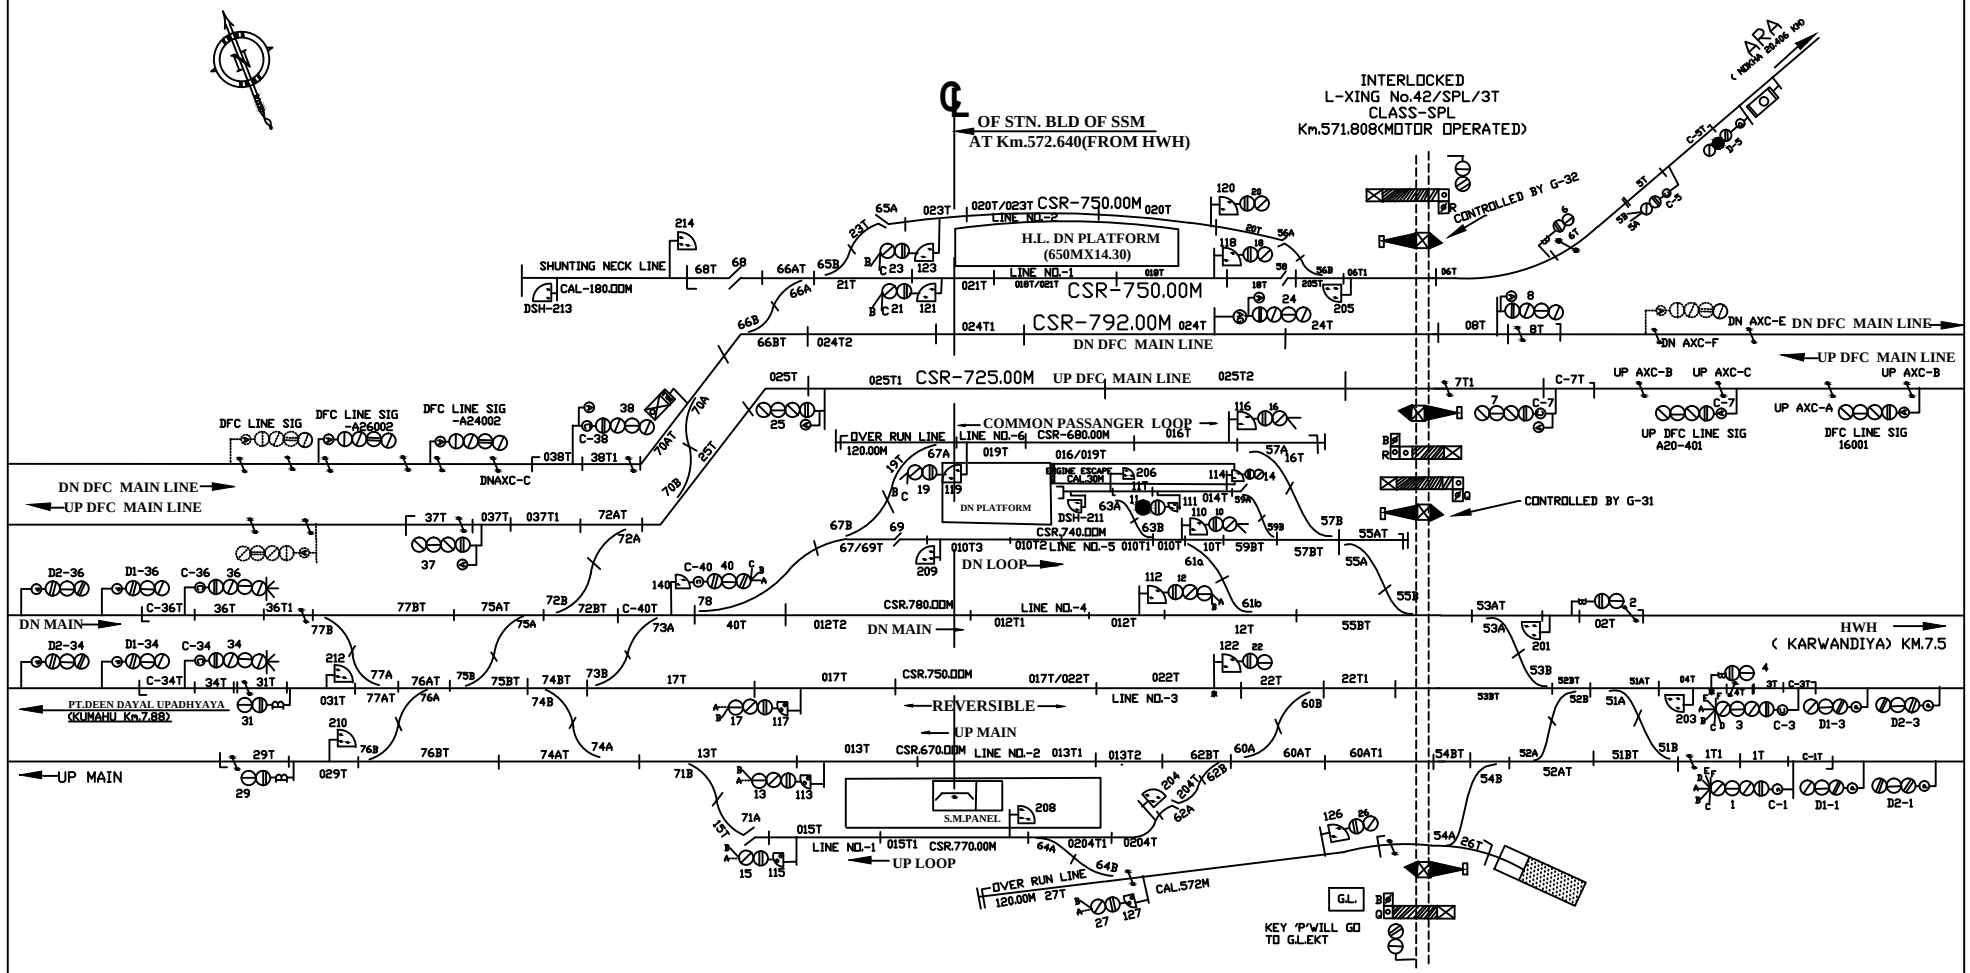

TO SUIT SI.P NO. ECR/SIP/DDU/15/2015 ALT-I

E C R	DSTE/DDU	SSE/DRG/DDU	ELECTRONIC INTERLOCKING MACLS,"B" CLASS, STD-III(R)	**SASARAM DDU. DIV.**	DRG. No. SG/DDU/ SK/2020 SH. No.16