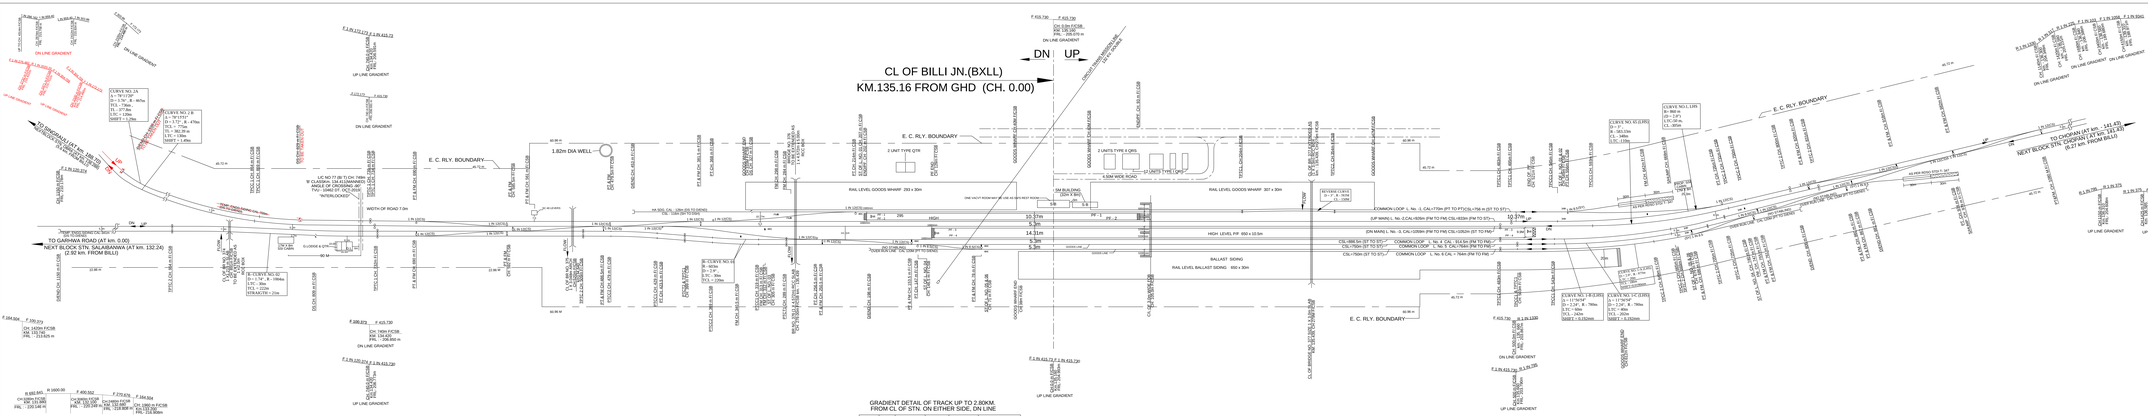
CL OF BILLI JN.(BXLL)
KM.135.16 FROM GHD (CH. 0.00)
DN
UP
TO GARHWA ROAD (AT km. 0.00)
NEXT BLOCK STN. SALABANWA (AT km. 132.22)
(2.92 km. FROM BILLI)
TO CHOPAN (AT km. 141.43)
NEXT BLOCK STN. CHOPAN (AT km. 141.43)
(6.27 km. FROM BILLI)
E. C. RLY. BOUNDARY
1.82m DIA WELL
RAIL LEVEL GOODS WHARF 293 x 30m
RAIL LEVEL GOODS WHARF 307 x 30m
RAIL LEVEL BALLAST SIDING 850 x 30m
HIGH LEVEL PIF 650 x 10.5m
2 UNIT TYPE QTR
4 UNITS TYPE II QRS
10 UNITS TYPE I QRS
4.0M WIDE ROAD
ON LINE GRADIENT
UP LINE GRADIENT
DN LINE GRADIENT
CH 14334 FCSB
CH 14334 FCSB
FRL - 73.836m m
CH 7836 FCSB
FRL - 72.836m m