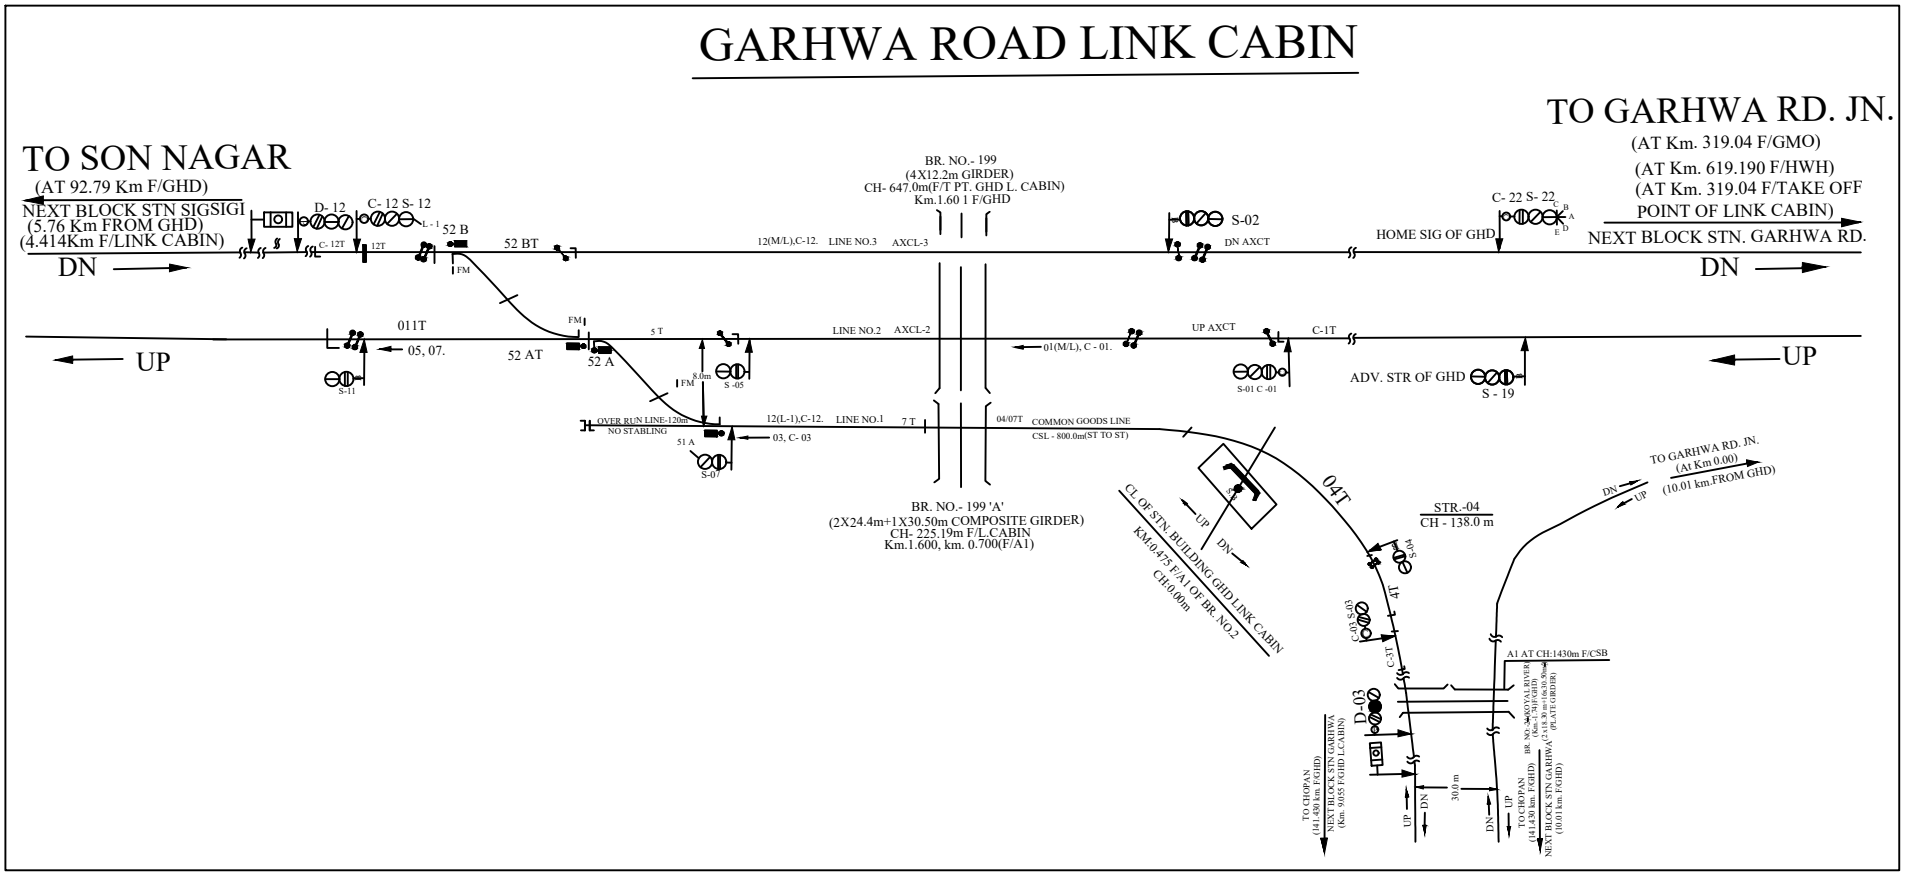GARHWA ROAD LINK CABIN