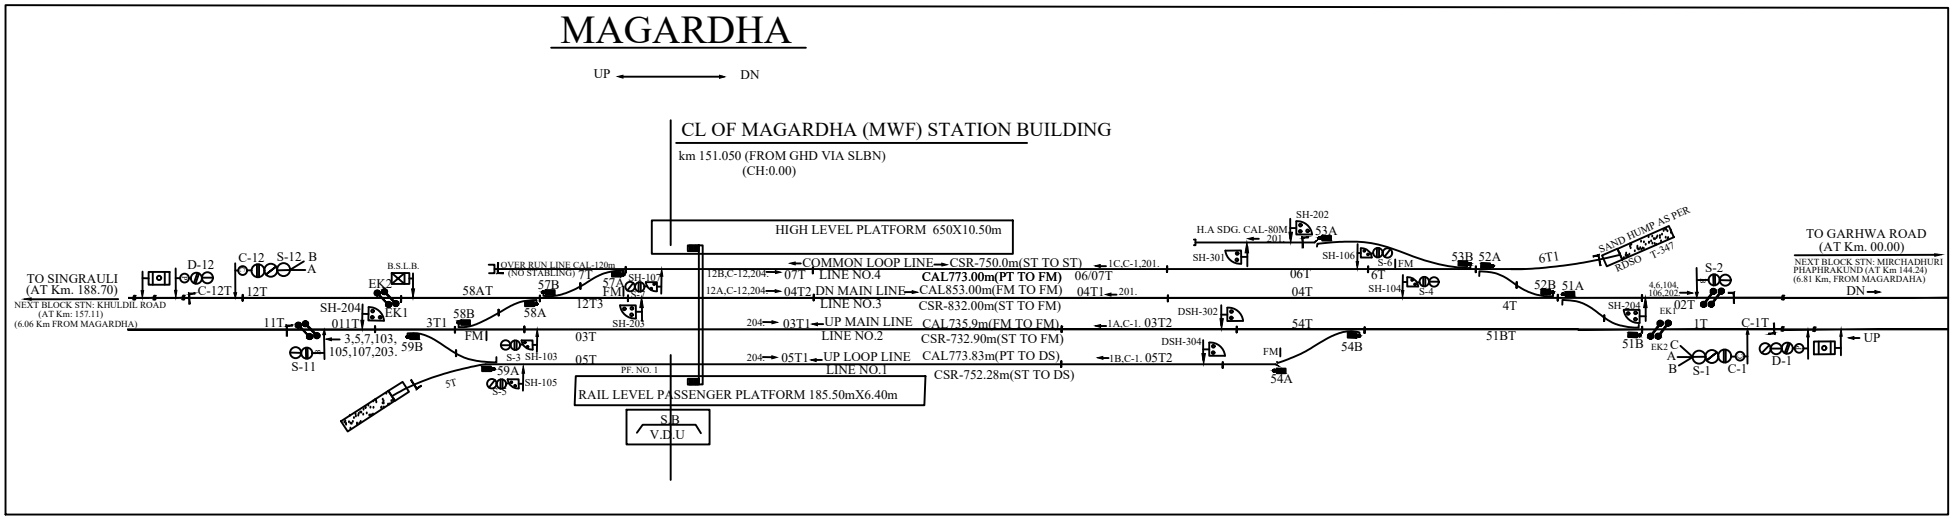
MAGARDHA
UP
DN
CL OF MAGARDHA (MWF) STATION BUILDING
km 151.050 (FROM GHD VIA SLBN)
(CH:0.00)
HIGH LEVEL PLATFORM 650X10.50m
RAIL LEVEL PASSENGER PLATFORM 185.50mX6.40m
S.B
V.D.U
TO SINGRAULI
(AT Km. 188.70)
NEXT BLOCK STN: KHULDIL ROAD
(AT Km: 157.11)
(6.06 Km FROM MAGARDHA)
TO GARHWA ROAD
(AT Km. 00.00)
NEXT BLOCK STN: MIRCHADHURI
PHAPHRAKUND (AT Km 144.24)
(6.81 Km, FROM MAGARDAHA)
COMMON LOOP LINE CSR-750.0m(ST TO ST)
LINE NO.4 CAL773.00m(PT TO FM)
DN MAIN LINE CAL.853.00m(FM TO FM)
LINE NO.3 CSR-832.00m(ST TO FM)
UP MAIN LINE CAL.735.9m(FM TO FM)
LINE NO.2 CSR-732.90m(ST TO FM)
UP LOOP LINE CAL773.83m(PT TO DS)
LINE NO.1 CSR-752.28m(ST TO DS)
OVER RUN LINE CAL-120m
(NO STABLING)
H.A SDG. CAL-80M
SAND HUMP AS PER
RDSO T-347
D-12
C-12
S-12
C-12T
12T
B.S.L.B.
EK
EK1
SH-204
11T
011T
3,5,7,103,
105,107,203.
S-11
58AT
57B
57A
SH-107
FM
12T3
58B
58A
3T1
FM
59B
S-3
SH-103
59A
S-5
SH-105
03T
05T
SH-205
PF. NO. 1
SH-202
53A
SH-301
SH-106
S-6
FM
6T1
6T
061
04T
SH-104
S-4
53B
52A
52B
51A
4T
54T
54B
54A
51BT
DSH-302
DSH-304
FM
SAND HUMP AS PER
RDSO T-347
S-2
4,6,104,
106,202
SH-204
EK
02T
1T
51B
EK2
C
A
B
S-1
C-1T
C-1
D-1
UP
DN
12B,C-12,204
12A,C-12,204
204
1C,C-1,201
201.
1A,C-1. 03T2
1B,C-1. 05T2
06/07T
04T1
07T
03T1
05T1