SL NO	L.X NO	NO. CLASS	KM	BLOCK SECTION	TELEPHONE NOS. STN.	TEL.	INTERLOCKING / MAN WORKING	
1	1	A	1	B/SA-JBL	B	BOWAL-UBF	UBF	12105/12-21	NO
2	2	C	2	B/SA-UBL	W	BOWAL-UBF	UBF	10850/12-21	NO
3	3	C	3	B/SB-UBL	W	UBF-HRT	UBF	7805/12-21	INTERLOCKING WORK PROPOSED
4	4	C	5	B/SD-DB	W	UBF-HRT	UBF	24760/12-21	YES

L.RING TOWARDS UBF / BOWAL								
SL NO	NO.CLASS	KM	BLOCK SECTION	TELEPHONE NOS. STN.	TEL.	INTERLOCKING / MAN WORKING	
1	13	B	10/SA-JBL	W	UBF-HRT	7880/12/2021	INTERLOCKED

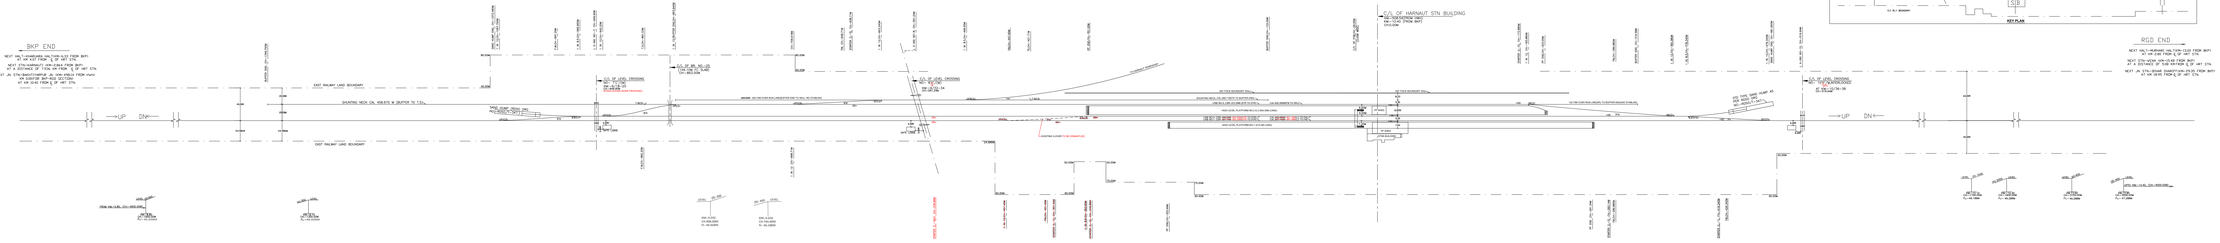

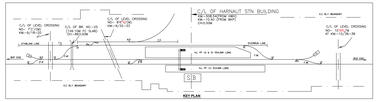

NOTES :-

1. ALL THE DIMENSIONS ARE IN M UNLESS OTHERWISE STATED.
2. ALL CHANGE TO BE TAKEN FROM C/L OF STATION BUILDING.
3. ALL RAILS TO BE WELD, PLATFORM 40 M.L. BALLAST SCREEN :- 40 MM IN 20 MM GRADE.
4. PASSENGER AMENITIES SHOULD BE PROVIDED AS PER RLY. BOARD'S GUIDELINES.
5. THE PLAN IS BASED ON G.S. DRG. NO.:-11-BR-2017, A.T.:- AND AS PER SIGNAL SUBSIDY.
6. THE PLAN IS BASED ON I.S.D. DRG. NO.:-11-BR-2017, A.T.:-.
7. SWITCHES ARE TOWARDS 40 :- 1 (SUCCINCT SWITCH , S+CHANNETAL ONLY)
8. ENGINEERING WORK TO BE CARRIED OUT AS PER PROGRESS AT SITE.
9. LAND BOUNDARY AS DRAWN/SHOWN IS INDICATIVE AND BEING VERIFIED AT SITE WITH CERTIFICATE/ORIGINAL LAND PLAN AVAILABLE IN YOU/KINDER KEEN OFFICE.
10. THERE ARE NO CHANGE IN GRADIENT LATITUDE 3M OF POINT ZONE (AND NO T.G) IS TAKING OFF FROM TRANSITION PORTION OF EAST CURVE.

AUTHORITY OF WORK:
1.STATIONWAM LETTER NO.CNR/SB/TWORKS/DRG/2021
2.CRWLA/DMR NOTE NO.814 OF e-OFFICE FILE (COMPUTER NO.-137194)

LEGEND

RAILWAY LAND BOUNDARY	
EXISTING WORK	
PROPOSED WORK	
TO BE DISMANTLED	
SIGNAL POST	

IWX DRG NO.:- Y - 92 - 2022

Signature block

DPSE/ECR/HAJIPUR	INDRAJIT KUMAR	Digitally signed by INDRAJIT KUMAR Date: 2022.05.11 17:59:12 +05'30'
CTPM/ECR/HAJIPUR	NEERAJ AMBASTHA	Digitally signed by NEERAJ AMBASTHA Date: 2022.05.12 17:09:23 +05'30'
DRM/DNR	PRABHAT KUMAR	Digitally signed by PRABHAT KUMAR Date: 2022.05.09 12:28:24 +05'30'
Sr.DEN/Co/DNR	SAURABH MISRA	Digitally signed by SAURABH MISRA Date: 2022.05.09 12:28:24 +05'30'
Sr.DOM/DNR	Md Imteyaz Alam	Digitally signed by Md Imteyaz Alam Date: 2022.06.08 12:01:08 +05'30'
Sr.DSTE/DNR	NAVIN KUMAR KUSHWAHA	Digitally signed by NAVIN KUMAR KUSHWAHA Date: 2022.05.09 12:28:24 +05'30'
SR.DSE/-TW.D/DNR	RAMASHISH YADAV	Digitally signed by RAMASHISH YADAV Date: 2022.05.09 12:28:24 +05'30'
SR.DSE/G/DNR	Gaurav Kumar	Digitally signed by Gaurav Kumar Date: 2022.05.09 12:28:24 +05'30'
SR.DEN/I/DNR	PANKAJ KUMAR	Digitally signed by PANKAJ KUMAR Date: 2022.06.09 12:08:24 +05'30'

EAST CENTRAL RAILWAY

DANAPUR DIVISION
(E' ROUTE)
HARNAUT (STATIONHRT)

हरनौत स्टेशन

HARNAUT STN. YARD PLAN ALONG WITH INTERLOCKING OF L.XING NO.- 7C.

SCALE - 1:1000

SHEET NO.:-

IRW DRG PLAN NO.:- 270-0001

This PDF document was edited with Nevedata PDF Editor
Upgrade to PRO to remove watermark