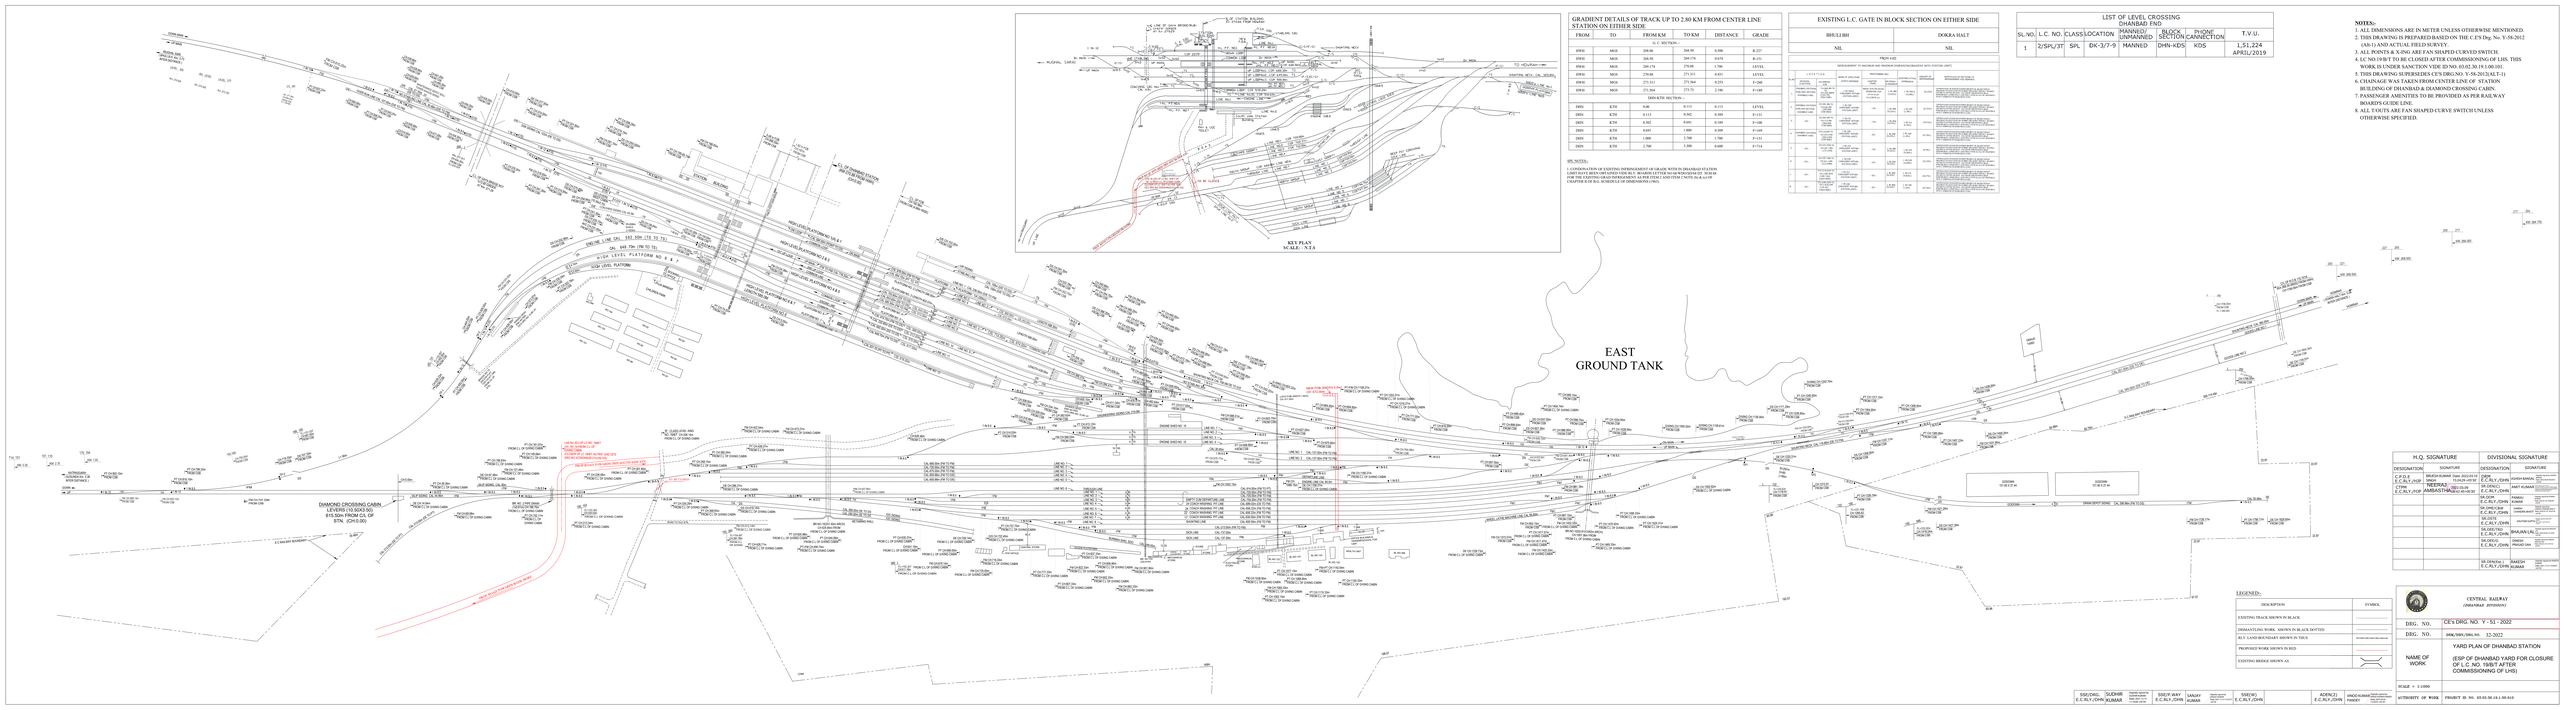
EAST
GROUND TANK
DIAMOND CROSSING CABIN
615.50m FROM O/L OF
STN. (CH:0.00)
KEY PLAN
SCALE:- N.T.S
LEVEL PLATFORM NO. 6
LEVEL PLATFORM NO. 7
