DOKRA B.H.

CENTRAL PANEL MACLS 'C' CLASS STD. III

Date of commissioning:-27.02.2004

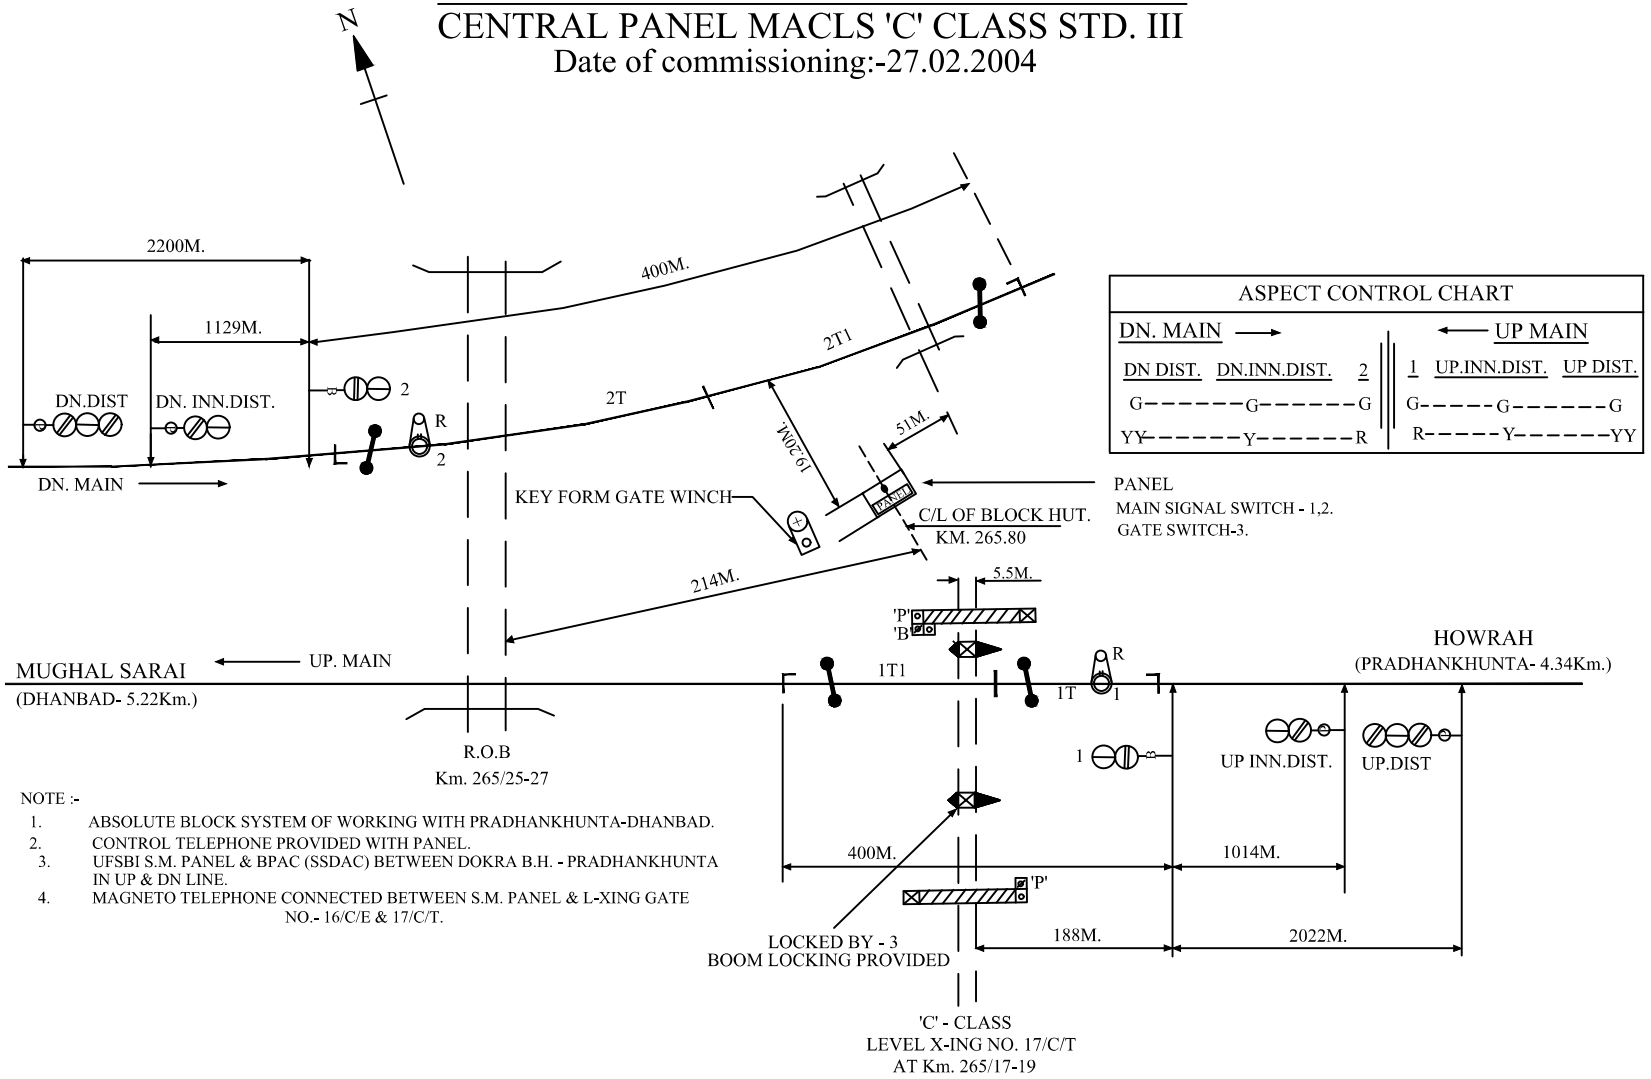

ASPECT CONTROL CHART					
DN. MAIN →			← UP MAIN		
DN DIST.	DN.INN.DIST.	2	1	UP.INN.DIST.	UP DIST.
G	G	G	G	G	G
YY	Y	R	R	Y	YY

NOTE :-

1. ABSOLUTE BLOCK SYSTEM OF WORKING WITH PRADHANKHUNTA-DHANBAD.
2. CONTROL TELEPHONE PROVIDED WITH PANEL.
3. UFSBI S.M. PANEL & BPAC (SSDAC) BETWEEN DOKRA B.H. - PRADHANKHUNTA IN UP & DN LINE.
4. MAGNETO TELEPHONE CONNECTED BETWEEN S.M. PANEL & L-XING GATE NO.- 16/C/E & 17/C/T.

PANEL
MAIN SIGNAL SWITCH - 1,2.
GATE SWITCH-3.