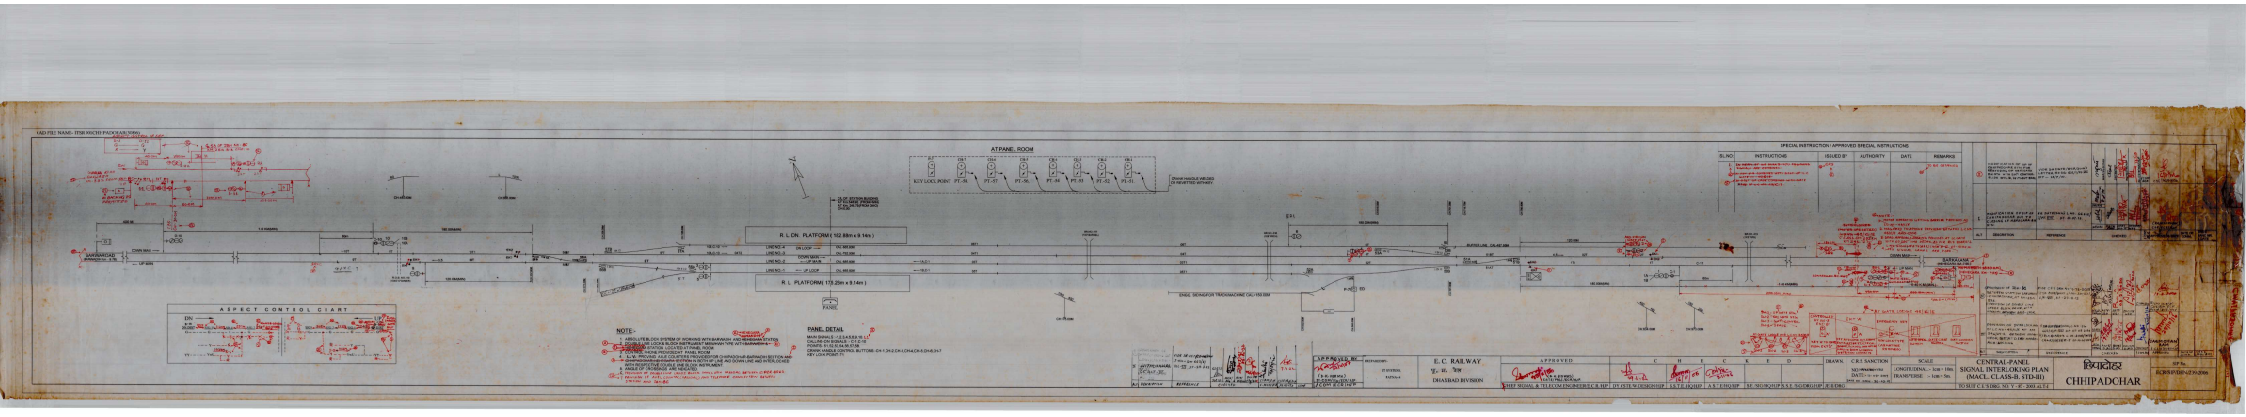

ATPANE ROOM
R.L.DN. PLATFORM (122.88m x 9.14m)
R.L. PLATFORM (175.25m x 9.14m)
ASPECT CONTROL CHART
NOTE:-
PANEL DETAIL
SPECIAL INSTRUCTION / APPROVED SPECIAL INSTRUCTIONS
E. C. RAILWAY
DHAHBAD DIVISION
APPROVED
CHECKED
DRAWN
SCALE
CENTRAL-PANEL
SIGNAL INTERLOKING PLAN
(MACL. CLASS-B, STD-III)
CHHIPADCHAR